



Stacy A. Mitchell, Esq.
Regulatory Affairs Counsel

February 28, 2017

Irene Kim Asbury, Secretary
NJ Board of Public Utilities
44 South Clinton Avenue, 3rd Floor
P. O. Box 350
Trenton, NJ 08625-0350


Re: In the Matter of the Petition of South Jersey Gas Company for Authorization to Construct and Operate a 16-Inch Distribution Pipeline Pursuant to N.J.A.C. 14:7-1.4 BPU Docket No. _____

Dear Secretary Asbury:

Enclosed herewith are an original and two (2) "courtesy" copies of South Jersey Gas Company's ("SJG" or "Company") Petition in the referenced matter, which has also been filed today, electronically, utilizing the Board's e-Filing Program.

Please do not hesitate to contact me with any questions you may have.

Respectfully,

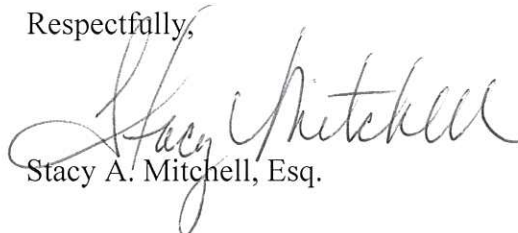

Stacy A. Mitchell, Esq.

SAM:lvk
Enclosures

cc: Rate Counsel (2 copies)
Division of Law (2 copies)

STATE OF NEW JERSEY
BOARD OF PUBLIC UTILITIES

IN THE MATTER OF THE PETITION	:	PETITION
OF SOUTH JERSEY GAS COMPANY	:	
FOR AUTHORIZATION TO CONSTRUCT	:	DOCKET NO.
AND OPERATE A 16-INCH DISTRIBUTION	:	
PIPELINE PURSUANT TO <u>N.J.A.C.</u> 14:7-1.4	:	

PETITION AND EXHIBITS

Stacy A. Mitchell, Esquire
Regulatory Affairs Counsel
South Jersey Gas Company
1 South Jersey Plaza
Folsom, NJ 08037
609-561-9000

STATE OF NEW JERSEY
BOARD OF PUBLIC UTILITIES

IN THE MATTER OF THE PETITION	:	PETITION
OF SOUTH JERSEY GAS COMPANY	:	
FOR AUTHORIZATION TO CONSTRUCT	:	DOCKET NO.
AND OPERATE A 16-INCH DISTRIBUTION	:	
PIPELINE PURSUANT TO <u>N.J.A.C. 14:7-1.4</u>	:	

TO THE HONORABLE COMMISSIONERS OF THE BOARD OF PUBLIC UTILITIES

South Jersey Gas Company (“South Jersey”, “Petitioner”, or the “Company”), a public utility corporation of the State of New Jersey with its principal office at One South Jersey Plaza, Folsom, New Jersey, petitions this Honorable Board (the “Board”) for authority pursuant to N.J.A.C. 14:7-1.4 to initiate construction of pipeline refurbishment project necessary to ensure adequate gas delivery pressure on peak design days to serve the Camden and Burlington County portions of South Jersey’s gas distribution system. Specifically, the Company is proposing to install a new, approximately five mile, 16-inch diameter natural gas pipeline with an alignment that runs through Camden County, New Jersey (the “Project”). South Jersey anticipates initiating construction of the Project during the Spring/Summer of 2017 with a completion date of December 2017. The Project passes through multiple municipalities along county road rights-of-way commencing at the Company’s Lawnside gate station and ending in the Borough of Pine Hill. The pipeline will be designed, constructed, tested and certified for a maximum allowable operating pressure (“MAOP”) of 600 psig. A detailed description of the Project technical design specifications is attached hereto as Exhibit “A”. In support of this Petition, South Jersey states as follows:

I. BACKGROUND

1. South Jersey is engaged in the transmission, distribution, transportation, and sale of natural gas within its defined service territory within the State of New Jersey. South Jersey's service territory includes all or portions of the following counties: Atlantic, Burlington, Camden, Cape May, Cumberland, Gloucester and Salem. Within its service territory, South Jersey serves approximately 377,600 customers in 114 municipalities.

2. South Jersey is obligated to ensure that it is able to provide safe, adequate and proper natural gas service to meet the current and future demand needs within its defined service territory.

3. South Jersey's existing Lawnside pipeline commences at South Jersey's interconnection point with the Transcontinental Gas Pipeline Company, LLC ("Transco") in Lawnside, New Jersey and extends easterly, at varying diameters, to Pleasantville, New Jersey (the "Lawnside Line").

4. The Lawnside Line includes a 12-inch gas distribution line with a MAOP (maximum allowable operating pressure) of 250 psig and serves the Camden and Burlington County portions of South Jersey's gas distribution system.

5. South Jersey has determined through gas flow modeling that the existing Lawnside Line, which is limited by its size and operating pressure, is not, alone, able to efficiently provide adequate gas delivery pressure to satisfy Camden and Burlington Counties' peak day demands.

6. Moreover, modeling has revealed that absent system reinforcement, the potential operational constraints within South Jersey's distribution system serving Camden and Burlington counties will increase as customer growth continues through the 2023-2024 timeframe.

7. Without adequate gas delivery pressures, localized operational constraints may occur requiring other parts of South Jersey's gas distribution system to partially flow gas towards the load constrained area. By way of example, due to the constraints on the existing Lawnside Line, there is higher system reliance on the Company's New Century Line, which is critically required to sustain gas distribution service to South Jersey's gas service customers in the east and southeast parts of its service area.

8. Therefore, South Jersey has determined that the proposed Project is necessary to: (i) ensure adequate operating pressures to the localized area on even the coldest days; (ii) alleviate customer growth restrictions in the Camden/Burlington areas; and (iii) enable other parts of South Jersey's gas distribution system to operate as originally designed to satisfy customer demands throughout South Jersey's service areas.

9. The Project, as designed, will lend itself to future system enhancements that may be needed prior to the 2023-2024 period, thus ensuring a continuation of safe, adequate and proper service to South Jersey's Camden and Burlington County customers.

II. THE NEED FOR THE PROJECT

10. South Jersey has the obligation to serve its firm customers under all load conditions. Thus, the Company's Lawnside Line deliverability constraints need to be resolved in a manner that enhances South Jersey's overall system reliability.

11. As of December 31, 2016, the Company operates a network of 146.2 miles of transmission pipelines, 6,527 miles of distribution mains, and 380,394 service lines that total 6,154 miles in length. Gas supply is delivered into the Company's system by Transco and Columbia Gas Transmission, LLC ("Columbia") through eight (8) City Gate Stations located

along the northern and western edge of the Company's service territory. The Company's Lawnside City Gate Station represents the second largest volumetric delivery point with Transco on South Jersey's system.

12. Based on hydraulic modeling of gas flows conducted by South Jersey for a 2016-2017 design day, a portion of the existing 12-inch, 250 psig Lawnside Line is inadequate, without the assistance of back feed from other South Jersey trunk lines, to serve the needs of Camden and Burlington Counties.

13. Modeling has shown that on peak days, gas from the Company's Dutch Mill Road Line does not flow towards Atlantic County as the line was originally designed, but rather flows to the north and west to reinforce gas supply to the gas distribution systems serving Camden and Burlington Counties.

14. Additional gas supply is then drawn from South Jersey's southeast Atlantic County distribution system in order to supplement the gas from the Dutch Mill Road Line. Moreover, on a design day, the Company's New Century Line, which is the backbone of the Company's gas system, is burdened with additional gas load to feed systems in the east and southeast from Union Road Station, thereby supplementing the gas flow that should be coming from the Dutch Mill Road line but instead is being pulled to Burlington and Camden Counties.

15. Therefore, in order to ensure its overall system reliability, South Jersey must reinforce its distribution system to allow for adequate system pressures at design day conditions within all of the Company's delivery systems.

16. Although South Jersey does not forecast customer loss on a design day in 2017, the Company's distribution system supplying Camden and Burlington Counties could experience

decreased line pressures causing undue reliance and constraints in other areas of South Jersey's distribution system. The Project provides a much needed solution to this potential concern.

17. The Project, as proposed, will enable South Jersey to continue to provide safe, adequate and reliable delivery of natural gas to its customers on even the coldest winter day. By increasing the supply capacity of natural gas from the Lawnside Gate Station into Camden and Burlington Counties, South Jersey reduces the risk of customer interruptions and removes the overall burden on the remainder of South Jersey's gas distribution system.

18. Moreover, the Project provides important added benefits to South Jersey customers including:

- **Improved system reliability** – The ability of South Jersey's gas system and/or its components to operate more effectively within limits so that potential instability, uncontrolled events, or cascading failures do not result in disturbances.
- **Improved system resiliency**-The ability of South Jersey's gas system and/or its components to better adapt to changing conditions to withstand and rapidly recover from disruptions.
- **Improved system integrity**-The ability of South Jersey's gas system and/or its components to better perform its intended functions without being degraded by changes or disruptions in internal and external environments.
- **Improved system flexibility**-The ability of South Jersey's overall gas distribution system to better manage in a manner that can accommodate changes in service requirements and operating conditions of the system at any point in time so that normal utility service will continue to be provided to customers.

- **Improved service quality**-The ability of South Jersey to deliver higher quality service to its gas customers.
- **Improved safety**-The ability of South Jersey to achieve a lower risk to life and health in the design, construction and operation of a gas distribution system by taking into account the magnitude of potential consequences, the probability of those consequences occurring, and the cost of risk management.

19. As SJG's gas distribution system continues to expand, the Project will also allow for anticipated and necessary additional reinforcement of the Lawnside Line, including replacing an additional eight (8) miles of 12-inch, 250 psig main with 16-inch main for the 2023-2024 period.

20. The existing 5 mile section of 12-inch Lawnside Line which the Project is intended to replace will remain in service, operating at a lower pressure of 60 psig MAOP. This will allow the existing line to be tied to the existing Company infrastructure on mains which operate at the same 60 psig MAOP, providing beneficial local system reinforcement.

III. PROJECT SPECIFICATIONS

21. Pursuant to N.J.A.C. 14:7-1.18, this Petition constitutes notice to the Board setting forth the Project specifications. The Project will comply with all applicable Federal and State requirements as well as South Jersey's independent standards.

22. The Project will commence in the Borough of Lawnside and proceed through the Borough of Magnolia, the Borough of Somerdale, the Borough of Hi-Nella, the Borough of Stratford, the Borough of Laurel Springs, the Borough of Lindenwold and Gloucester Township, and end in the Borough of Pine Hill.

23. The Project will consist of 26,820 linear feet (approximately 5 miles) of 16-inch diameter natural gas pipeline. Of this total, 1,605 linear feet (5.98%) will pass through the Borough of Lawnside, 5,096 linear feet (19.01%) will pass through the Borough of Magnolia, 4,999 linear feet (18.64%) will pass through the Borough of Somerdale, 2,200 linear feet (8.20%) will pass through the Borough of Hi-Nella, 4,680 linear feet (17.45%) will pass through the Borough of Stratford, 1,902 linear feet (7.21%) will pass along the border of the Borough of Straford and the Borough of Laurel Springs, 5,927 linear feet (22.10%) will pass through the Borough of Lindenwold, 411 linear feet will pass along the border of the Township of Gloucester and the Borough of Pine Hill, and the Project will terminate within the Borough of Pine Hill. The entirety of the Project will be located in Camden County through existing county and municipal road rights-of-way. An overview map of the Project, including the proposed route as well as detailed plan drawings are attached hereto as Exhibit “B”.

24. The Project pipeline will be constructed in accordance with N.J.A.C. 14:7-1.1 *et seq.* and the Federal Regulations applicable to Transportation of Natural and Other Gas by Pipeline, Part 192, Title 49 of the Code of Federal Regulations. Specifically, the pipeline material for open trench construction for this Project will be 16-inch diameter carbon steel welded pipe with 0.375-inch wall thickness. The pipeline material for Horizontal Directional Drilling (“HDD”) will also be 16-inch diameter. The 16-inch pipe will be manufactured in accordance with the applicable American Petroleum Institute (“API”) Standard 5L with SMYS of 65,000 psi and a minimum yield strength of 65,000 psi.

25. The 16-inch pipeline will primarily be externally coated with Pritec, an extruded polyethylene jacket (40 mils) applied over a butyl rubber mastic adhesive (10 mils) and protected against corrosion by an impressed current cathodic protection system. In localized areas where

the method of installation will be by HDD, the pipe will have a corrosion protection coating of 14 mils of Fusion Bond Epoxy covered by an additional outer mechanical protective coating of 40 mils of Powercrete. The pipeline will be subject to 100 percent non-destructive radiographic inspection testing on all field welds. Further detailed project specifications are included in Exhibit "A".

26. The Project, which is designed for a Class 4 Location, will be designed and constructed in compliance with the requirements of N.J.A.C. 14:7-1.3 and 49 C.F.R. 192.150, including inspection accessibility and remote operating valves in accordance with 49 C.F.R. 192.935.

27. Pursuant to N.J.A.C. 14:7-1.14, post-construction but pre-service, the Project will be hydrostatically pressure tested to at least 900 psig for a 24 hour period in conformance with all applicable Federal and State requirements. This will stress the 16-inch (.375 wall) pipe to 19.7% of SMYS and the 16-inch (.500 wall) pipe to 14.8% of the SMYS. Certification of a successful post-construction hydrostatic pressure test will be submitted in compliance with N.J.A.C. 14:7-1.14 and 1.26.

28. The Project will be located within the public rights-of-way and in easements across private property as follows: public rights-of-way, 5.02 miles or 98.81%; private property easements, 0.06 miles or 1.19%.

29. Within the public rights-of-way, the Project will be constructed in roadways under the jurisdiction of the following municipalities and county:

- Camden County, 5.01 miles (98.64%)
 - o CR 727, East Atlantic Avenue
 - o CR 673, Laurel Road

- o CR 534, Blackwood-Clementon Road
- Borough of Pine Hill and Gloucester Township, 0.07 miles (1.36%)
 - o Little Mill Road

30. Across private property, the Project will be located within existing and newly acquired pipeline easements as follows:

- Lawnside Station (Transco easement) 15 E Atlantic Avenue, Lawnside NJ
- 2 East Atlantic Avenue, Stratford, NJ, 0.06 miles (1.19%)
- Pine Hill Station, 1140 Blackwood-Clementon Road, Pine Hill, NJ

31. South Jersey is prepared to begin construction at the start of the second quarter of 2017 and complete the Project in December 2017, prior to the 2017-2018 winter heating season.

IV. APPROVALS

32. South Jersey is requesting Utility Highway Occupancy/Road Opening Permits from Camden County.

33. South Jersey will submit an application for Certification of its Soil Erosion and Sediment Control Plan to the Camden County Soil Conservation District.

34. A Stormwater, General Permit 5G3 will be requested from the New Jersey Department of Environmental Protection (NJDEP).

35. South Jersey will seek local planning/zoning land use approvals, as needed, from the Boroughs of Lawnside, Hi-Nella, Lindenwold and Pine Hill for the proposed modification/construction of the regulator stations in each of the respective Boroughs.

36. South Jersey will be requesting authorization for the utilization of water from municipal hydrants for the post-construction hydrostatic pressure testing of the Project pipeline. A water quality analysis will be performed prior to discharging any test water. South Jersey will obtain a Clean Water Assurance Certification from NJDEP associated with its hydrostatic test water discharge.

V. ALTERNATIVES ANALYSIS

A. Pipeline Alternatives

37. Project and route alternatives analyses were conducted by South Jersey to determine the best means to improve and reinforce its existing distribution system and to meet the growing demand and distribution needs throughout its service territory.

38. The proposed pipeline Project alternatives analyzed by South Jersey include:

- **Alternative A.** Construction of an 8 mile, 16-inch, 250 psig, pipeline from the existing 16-inch 250 Woodbury Line. It was determined that reinforcement of the existing Lawnside Line via the 16-inch Woodbury Line would not be an acceptable alternative because the Woodbury Line could not supply sufficient pressure to the Lawnside Line on a 2023-2024 design day.
- **Alternative B.** Construction of 11 miles of 16-inch from the 24-inch, 700 psig New Sentury Line. Reinforcement of the existing Lawnside Line via the New Sentury Line would provide acceptable pressures on the Lawnside Line, however, doing so would lessen the overall system reliability by placing even more load onto the already burdened line. Moreover, this alternative would not allow for

future expansion and requires 11 miles of new pipeline as compared to approximately 5 miles.

- **Alternative C.** Construction of 18 miles of 16-inch from the 350 psig WAG Line. South Jersey determined that reinforcement of the Lawnside Line via the 20-inch 250 psig WAG Line would not be an acceptable alternative because the WAG Line is already operating at capacity on a design day. In addition, this alternative requires installation of 18 miles of new pipeline, in contrast to the approximate 5 miles currently proposed.

39. Based on this analysis, South Jersey decided against these three alternatives and found that the proposed Project was the best option in light of the following factors:

- Improved total system reliability due to lessened dependency on other pipelines within the Company's distribution system in the near term;
- Reduces the operating pressure of vintage piping on the distribution system;
- Does not require any taking of new lands since the Project pipeline will run alongside existing piping; and
- Provides for potential future reinforcement of other areas in the Company's distribution system by way of extension of this 16-inch pipeline further south east.

40. The Company also analyzed three possible routes for the Project, as depicted on the map attached hereto as Exhibit "C," including the following:

- **Route A: East Atlantic Avenue and Laurel Road**

- Approximately 230 occupied buildings are located within 100 feet of the Project alignment including a church, a daycare facility, and an Urgent Care.

- **Route B: East Atlantic Avenue, Warwick Road and Laurel Road**

- Approximately 345 occupied buildings are located within 100 feet of the Project alignment including:

- Magnolia School Board buildings;
- Sterling High School;
- Samuel Yelin School;
- John Paul Regional School; and
- Three (3) churches.

- **Route C: East Atlantic Avenue, West Oak Avenue, White Horse Pike, Gibbsboro Road and Blackwood Clementon Road**

- Approximately 435 occupied buildings are located within 100 feet of the Project alignment including Lindenwold Municipal Buildings and five (5) churches.

41. Route A was selected as the best route for the Project due to fewer occupied buildings in close proximity to the pipeline and the shortest overall distance.

B. Operational Alternatives

42. South Jersey performed multiple system modeling scenarios, none of which revealed any operational alternatives available to South Jersey that could remedy the potential issues involving the gas supply lines serving the Camden and Burlington County areas.

C. Additional Alternatives/Costs

43. The Company analyzed various other alternatives including the potential installation of an LNG plant located in the vicinity of the Lawnside Line and the installation of a propane-air facility located in the same vicinity. The Company concluded that the Project is the most technically viable, reliable, beneficial and long-term solution to the potential gas supply issues in Camden and Burlington Counties.

44. South Jersey further analyzed the estimated costs of each technically viable alternative and found that the proposed Project is the least expensive option.

VI. PUBLIC PARTICIPATION

45. In anticipation of a public hearing to be held in the area of the Project, South Jersey has prepared a list depicting all structures within 100 feet of the Project's path, including the owners' names and addresses as well as block and lot numbers, distance from the Project, survey stations and references to alignment drawings. This list is attached hereto as Exhibit "D".

46. Once a public hearing is scheduled, South Jersey will publish notice of this Petition and of the public hearing in the Courier-Post newspaper and serve written notice of the public hearing upon owners of the properties identified in Exhibit "D".

47. A copy of the proposed form of public notice is attached hereto as Exhibit "E".

VII. APPROVAL FACTORS

48. The Project should be approved so that South Jersey can construct a necessary and important enhancement to its existing distribution system that will provide for the continued provision of safe and reliable gas service to its customers.

49. Additionally, the Project will enable future system enhancement upgrades that will continue to improve upon the Company's overall distribution system reliability.

VIII. REQUEST FOR EXPEDITED RELIEF


50. The Project is designed to provide necessary distribution system enhancements, including enhanced reliability, which will benefit SJG's customers in the immediate future and for years to come. In order to ensure that the Project is completed without delay and in advance of the 2017-2018 winter season, South Jersey respectfully requests expedited review of this Petition.

IX. CONCLUSION

For the reasons stated above, South Jersey requests that the Board:

- A. Retain jurisdiction over this matter and designate a Commissioner as Presiding Officer;
- B. Approve South Jersey's request to construct and operate the 5 mile, 16-inch pipeline in Camden County, as herein described;
- C. Approve South Jersey's request for expedited treatment; and
- D. Approve any other relief deemed just and equitable.

Respectfully,
South Jersey Gas Company

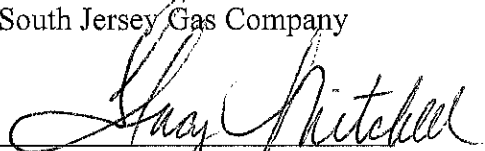

By: Stacy A. Mitchell, Esq.
Regulatory Affairs Counsel

Dated: February 28, 2017


VERIFICATION

I, Robert F. Fatzinger, of full age, being fully sworn according to law to upon my oath,
depose and say:

1. I employed by South Jersey Gas Company as Senior Vice President, Engineering Services and System Integrity.
2. I am authorized to make this Verification on behalf of South Jersey Gas Company.
3. I have reviewed the foregoing Petition and verify that the information contained therein is true and correct to the best of my knowledge, information and belief.

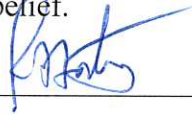

Sworn to and subscribed
Before me this 28th day of February, 2017

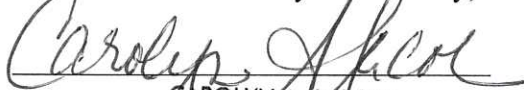

CAROLYN A. JACOBS
NOTARY PUBLIC OF NEW JERSEY
My Commission Expires October 28, 2018

Exhibit A

EXHIBIT A
SPECIFICATIONS AND CODE REQUIREMENTS

16" PIPELINE THROUGH BOROUGH OF LAWNSIDE, BOROUGH OF
MAGNOLIA, BOROUGH OF SOMERDALE, BOROUGH OF HI-NELLA,
BOROUGH OF STRATFORD, BOROUGH OF LAUREL SPRINGS, BOROUGH OF
LINDENWOLD, BOROUGH OF PINE HILL AND GLOUCESTER TOWNSHIP IN
CAMDEN COUNTY, NEW JERSEY

49 CFR PART 192 - Transportation of Natural Gas and Other Gas by Pipeline:
Minimum Federal Safety Standards

N.J.A.C. 14:7 - Natural Gas Pipelines

Class Location -USDOT 192.5/N.J.A.C. 14:7-1.3

South Jersey Gas Company's Standard criteria is to design all pipelines for Class 4 locations. The design of the pipeline shall be for Class 4 locations and shall comply with N.J.A.C. 14:7-1.3. The actual class locations include Class 1, Class 2 and Class 3 as defined by USDOT 192.5.

16" PIPE INSTALLED VIA OPEN TRENCH

Pipe Specification -USDOT 192.55

The 16" pipe shall be API 5L, Grade X-65, electric resistance welded, 0.375" wall thickness.

Design Operating Pressure -USDOT 192.105

Class 4 Location (Design Criteria):

Design Factor	F = 0.40
Longitudinal Joint Factor	E = 1.0 (ERW)
Temperature Factor	T = 1.0 (250 degrees F. and less)
Min. Yield Strength	S = 65,000 psi

Design Pressure "P" for 16" Pipe (0.375 Wall)

Outside Diameter	D = 16.000"
Wall Thickness	t = 0.375"

Formula

$$P = \frac{2St}{D} \times F \times E \times T$$

$$P = \frac{2(65,000) \times (0.375)}{16} \times 0.40 \times 1.0 \times 1.0 = 1218.75 \text{ psig}$$

In accordance with API-5L table 26, the pipe was pressure tested to at least 2590 psig at the pipe mill. The Project Pipeline will be designed, constructed and certified to Class 4 requirements with a MAOP of 600 psig. The percent of yield strength at this pressure is:

Formula

$$\text{Operating Stress} = \frac{PD}{2t}$$

$$\text{Operating Stress (0.375 Wall)} = \frac{(600) \times (16)}{2(0.375)} = 12,800 \text{ psi}$$

$$\% \text{ Yield (0.375 Wall)} = \frac{12,800}{65,000} \times 100 = 19.69\% \text{ at MAOP}$$

16" PIPE INSTALLED VIA HORIZONTAL DIRECTIONAL DRILL

Pipe Specification -USDOT 192.55

The 16" pipe shall be API 5L, Grade X-65, electric resistance welded, 0.500" wall thickness.

Design Operating Pressure -USDOT 192.105

Class 4 Location (Design Criteria):

Design Factor	F = 0.40
Longitudinal Joint Factor	E = 1.0 (ERW)
Temperature Factor	T = 1.0 (250 degrees F. and less)
Min. Yield Strength	S = 65,000 psi

Design Pressure "P" for 16" Pipe (0.500 Wall)

Outside Diameter	D = 16.000"
Wall Thickness	t = 0.500"

Formula

$$P = \frac{2St}{D} \times F \times E \times T$$

$$P = \frac{2(65,000) \times (0.500)}{16} \times 0.40 \times 1.0 \times 1.0 = 1625 \text{ psig}$$

In accordance with API-5L table 26 for Pipe Grade between X42 to X120 of diameters between 8.625 inches to 20.000 inches per footnote b where “It is not necessary that the test pressure exceed 2970 psi”, the pipe was pressure tested to at least 2970 psig at the pipe mill. The Project Pipeline will be designed, constructed and certified to Class 4 requirements with a MAOP of 600 psig. The percent of yield strength at this pressure is:

Formula

$$\text{Operating Stress} = \frac{PD}{2t}$$

$$\text{Operating Stress (0.500 Wall)} = \frac{(600) \times (16)}{2(0.500)} = 9,600 \text{ psi}$$

$$\% \text{ Yield (0.500 Wall)} = \frac{9,600}{65,000} \times 100 = 14.77\% \text{ at MAOP}$$

Pipelines near Railroads and Highways – N.J.A.C. 14:7-1.8

The pipeline shall be designed in accordance with Conrail’s CE-8 Specifications entitled “Specifications for Pipeline Occupancy of Consolidated Rail Corporation Property” where the pipeline intersects or runs parallel to a railroad. The pipeline shall be designed in accordance with Section 653 “Gas” of NJDOT’s 2007 Standard Specifications for Road & Bridge Construction”.

Projections – N.J.A.C. 14:7-1.13

All portions of the pipeline which protrude above the ground shall be conspicuously painted in accordance with the Steel Structures Painting Council’s Paint Application Specification SSPC-PA 1-64 and enclosed and secured within a chain link fence.

Meter and Regulator Stations: Electric Installation – N.J.A.C. 14:7-1.15

All electric equipment and wiring in the meter, regulator and above ground valve facilities shall be designed and installed in accordance with the National Electrical Code and ANSI/NFPA 70.

Operator Reporting Requirements – N.J.A.C. 14:7-1.26

Pressure test records shall be submitted within one month after the test date and include the pressure and temperature recording charts, dead weight test records, other records of pressure and temperature readings and calibration records for recording instruments used during the pressure test.

Valve Specification -USDOT 192.145

All valves shall meet the minimum requirements of API 6D and South Jersey Gas Company specifications, which constitute a supplement to API 6D. All valves

shall be ANSI 600-lb. Class. Each point on the pipeline shall be within 2 ½ miles of a sectionalizing block valve.

Pipe Flanges -USDOT 192.147

All pipe flanges shall be carbon steel weld neck 600-lb. R.F. ANSI B16.5, MSS SP-44, or equivalent.

Pipe Fittings -USDOT 192.149

Welding elbows shall be ANSI B16.9, ASTM A-234 WP91.

Welding tees shall be ANSI B16.9, ASTM A-234 WP91.

Welding caps shall be ANSI B16.9, ASTM A-234 WP91.

Welding reducers shall be ANSI B16.9, ASTM A-234 WP91 concentric type.

Each steel butt-welding fitting shall have pressure and temperature ratings based on stresses for pipe of the same or equivalent material. The actual bursting strength of the fitting shall at least equal the computed bursting strength of pipe of the designated material and wall thickness, as determined by a prototype that was tested to at least the pressure required for the pipeline.

Passage of Internal Inspection Devices -USDOT 192.150

The pipeline, valves and fittings shall accommodate the passage of internal inspection devices.

Fabricated Components -USDOT 192.153

All fabricated components shall be constructed using regularly manufactured butt-welding fittings.

Welded Branch Connection -USDOT 192.155/N.J.A.C. 14:7-1.7

Full-size and reduced-sized branch connections shall be fabricated using manufactured forged steel fittings such as weld-o-lets made by Bonney Forge or equivalent.

Supports and Anchors -USDOT 192.161

Underground piping shall be continuously supported by a firm graded trench bottom of consolidated undisturbed soil.

Carrier pipe entering or leaving a casing shall be continuously supported on thoroughly compacted soil.

All above ground pipe supports shall be made of non-combustible material and shall not be welded or firmly secured to the pipe.

Transmission Line Valves -USDOT 192.179/ N.J.A.C. 14:7-1.10

The pipeline shall have in-line valves installed at each end and valves at 5 mile intervals. The operating device to open or close the valve shall be readily accessible and protected from damage through an enclosed gear housing and roadbox extension assembly. Each section of the transmission line shall have a blow down valve with enough capacity allow the transmission line to be blown

down as rapidly as practicable. The blowdown discharge shall be designed in accordance with USDOT 192.179.

Qualification of Welding Procedures -USDOT 192.225/N.J.A.C. 14:7-1.6

All welding procedures shall be qualified under API 1104.

Qualification of Welders -USDOT 192.227

All welders shall be qualified using procedures qualified under API 1104.
A written record shall be kept of each welder qualified.

Miter Joints -USDOT 192.233

No mitered joints will be allowed on this pipeline.

Inspection and Test of Welds -USDOT 192.241

A visual examination shall be performed on all welded joints and they shall meet the requirements of API 1104.

Non-Destructive Testing -USDOT 192.243/N.J.A.C. 14:7-1.6

All new welded joints shall be radiographed 100% and meet the standards of API 1104.

All radiographic testing shall be performed by trained, experienced persons and meet the standards of API 1104.

Oversight of field welding will be by welding inspectors qualified by the Company on the basis of training and experience.

Repair or Removal of Defects -USDOT 192.245

Any weld that is determined to be unacceptable under API 1104 shall be removed or repaired. All repairs shall be completed in accordance with written weld repair procedures that have been qualified under API 1104.

Oversight of Construction Activity -USDOT 192.305/N.J.A.C. 14:7-1.24

Oversight of pipeline construction activity will be by inspectors qualified by the Company on the basis of knowledge and experience in all areas of work to be inspected and meet all requirements of the of the Company's qualification of pipeline personnel.

Directional Drilling Operations N.J.A.C. 14:7-1.25

A plan and profile which depicts all subsurface facilities in proximity has been prepared for all proposed horizontal directional drilling (HDD) locations within the project.

All subsurface facilities will be located by test hole prior to HDD operations.

Instrumentation approved by the Company will be provided, used and maintained to accurately locate the drilling/reaming head during HDD operations.

All HDD pipe shall be supported by roller assemblies.

A Company qualified inspector shall be physically present on site at all times when subsurface utilities are being crossed by HDD.

Bends and Elbows -USDOT 192.313-315/ N.J.A.C. 14:7-1.7

All changes in direction shall be made using field bending equipment or manufactured elbows as indicated on the drawings. All field bends shall have a smooth contour. No wrinkle bends shall be allowed.

Protection from Hazards -USDOT 192.317

The pipeline shall be designed and constructed to avoid any hazards that may cause the pipeline to move or sustain any abnormal loads. The pipeline located above ground that is located in the vicinity of vehicular traffic shall be protected from accidental damage by concrete bollards.

Installation of Pipe in a Ditch -USDOT 192.319

The pipeline shall be installed in a ditch with a firm graded bottom free of large stones, clods, rubbish, wood and welding rods. The ditch shall be backfilled with material free of large stones, clods, rubbish, wood and welding rods and in a manner to avoid damaging to the coating of the pipe.

Casing -USDOT 192.323

All casings for the pipeline shall be designed to withstand the superimposed loads. The ends of the casing shall be sealed and the casing shall be vented.

Underground Clearance -USDOT 192.325

The pipeline shall be installed maintaining a minimum 12" of clearance from any other underground structure.

Cover -USDOT 192.327/N.J.A.C. 14:7-1.12

The pipeline shall be installed with a minimum cover of 48".

External Corrosion Control: Buried or Submerged Pipelines Installed After July 31, 1971 -USDOT 192.455

All piping shall be protected from external corrosion by mill applied coating, except field joints which will be coated with heat shrink sleeves. A cathodic protection system shall be designed and installed to protect this pipeline.

External Corrosion Control: Protective Coating -USDOT 192.461/NJAC 14:7-1.11

All piping shall be protected from external corrosion by mill applied coating, except field joints which will be coated with heat shrink sleeves.

External Corrosion Control: Cathodic Protection -USDOT 192.463

A cathodic protection system shall be designed and installed to protect this pipeline.

External Corrosion Control: Test Stations -USDOT 192.469/471

This pipeline shall have sufficient test stations for electrical measurement to determine the adequacy of cathodic protection. The test station wires shall be

connected to the pipeline so as to remain mechanically secure and electrically conductive.

Internal Corrosion Control: Design and Construction of Transmission Line -USDOT 192.476

The pipeline shall be designed and constructed to reduce the risk that liquids will collect in the line. The pipeline shall be designed to allow the use of pigs and smart pigs for the removal of liquids and the monitoring of internal corrosion.

Atmospheric Corrosion Control: General -USDOT 192.479

All above ground pipeline facilities shall be coated and sealed via Flame Sprayed TSA (Thermal Sprayed Aluminum). The Flame Sprayed TSA shall be applied in accordance with NACE No. 12/AWS C2.23M/SSPC-cs 23.00 – Specification for the Application of Thermal Spray Coatings (Metallizing) of Aluminum, Zinc, and Their Alloys and Composites for the Corrosion Protection of Steel.

Strength Test Requirements for a Steel Pipeline to Operate at Hoop Stress of 30 Percent or More of SMYS -USDOT 192.503/.505/.619 N.J.A.C. 14:7-1.14

A static pressure test, with water, shall be performed for a minimum 24-hour period at 900 psig (min) on all piping which will stress the 16 inch (.375 wall) pipe to 19.7 percent of SMYS and the 16 inch (.500 wall) pipe to 14.8 percent of SMYS.

Records -USDOT 192.517

All records of static pressure and leak tests shall be retained for the life of the pipeline. The proposed route of this pipeline is shown on the drawings entitled “16” Natural Gas Pipeline – Lawnside Borough to Pine Hill Borough, Camden County, New Jersey – Prepared for South Jersey Gas, dated December 30, 2016, prepared by J. F. Kiely Service Company.

MAOP -USDOT -192.619

The MAOP of the 16 inch pipeline will be 600 psig. The 16 inch pipeline shall not be operated in excess of 600 psig.

Odorization of Gas -USDOT 192.625/N.J.A.C. 14:7-1.16

The gas in this pipeline will be odorized so that the gas concentration in air of one-fifth of the lower explosive is detectable by smell.

Tapping Pipelines Under Pressure -USDOT 192.627

All tapping and stop-offs will be performed by a qualified crew.

Purging of Pipelines -USDOT 192.629

The new pipeline shall be purged into service using natural gas. This procedure will be done in a manner which will not allow a hazardous mixture of gas and air to form.



Pipeline Marker -USDOT 192.707 / N.J.A.C. 14:7-1.11

Pipeline markers shall be installed at all locations as outlined in this section of Subpart 192. In addition, for pipe 16" or more in diameter, marking tape consisting of one 12 inch wide strip or two 6 inch wide strips shall be installed side-by-side in any trenched in place piping.

What Additional Preventive and Mitigative Measures Must an Operator Take? -USDOT 192.935

All above ground sectionalizing block valves shall be designed to be remote control valves (RCV).

Exhibit B

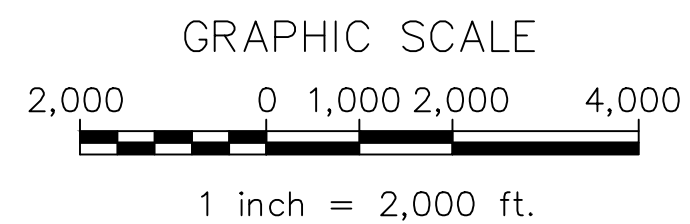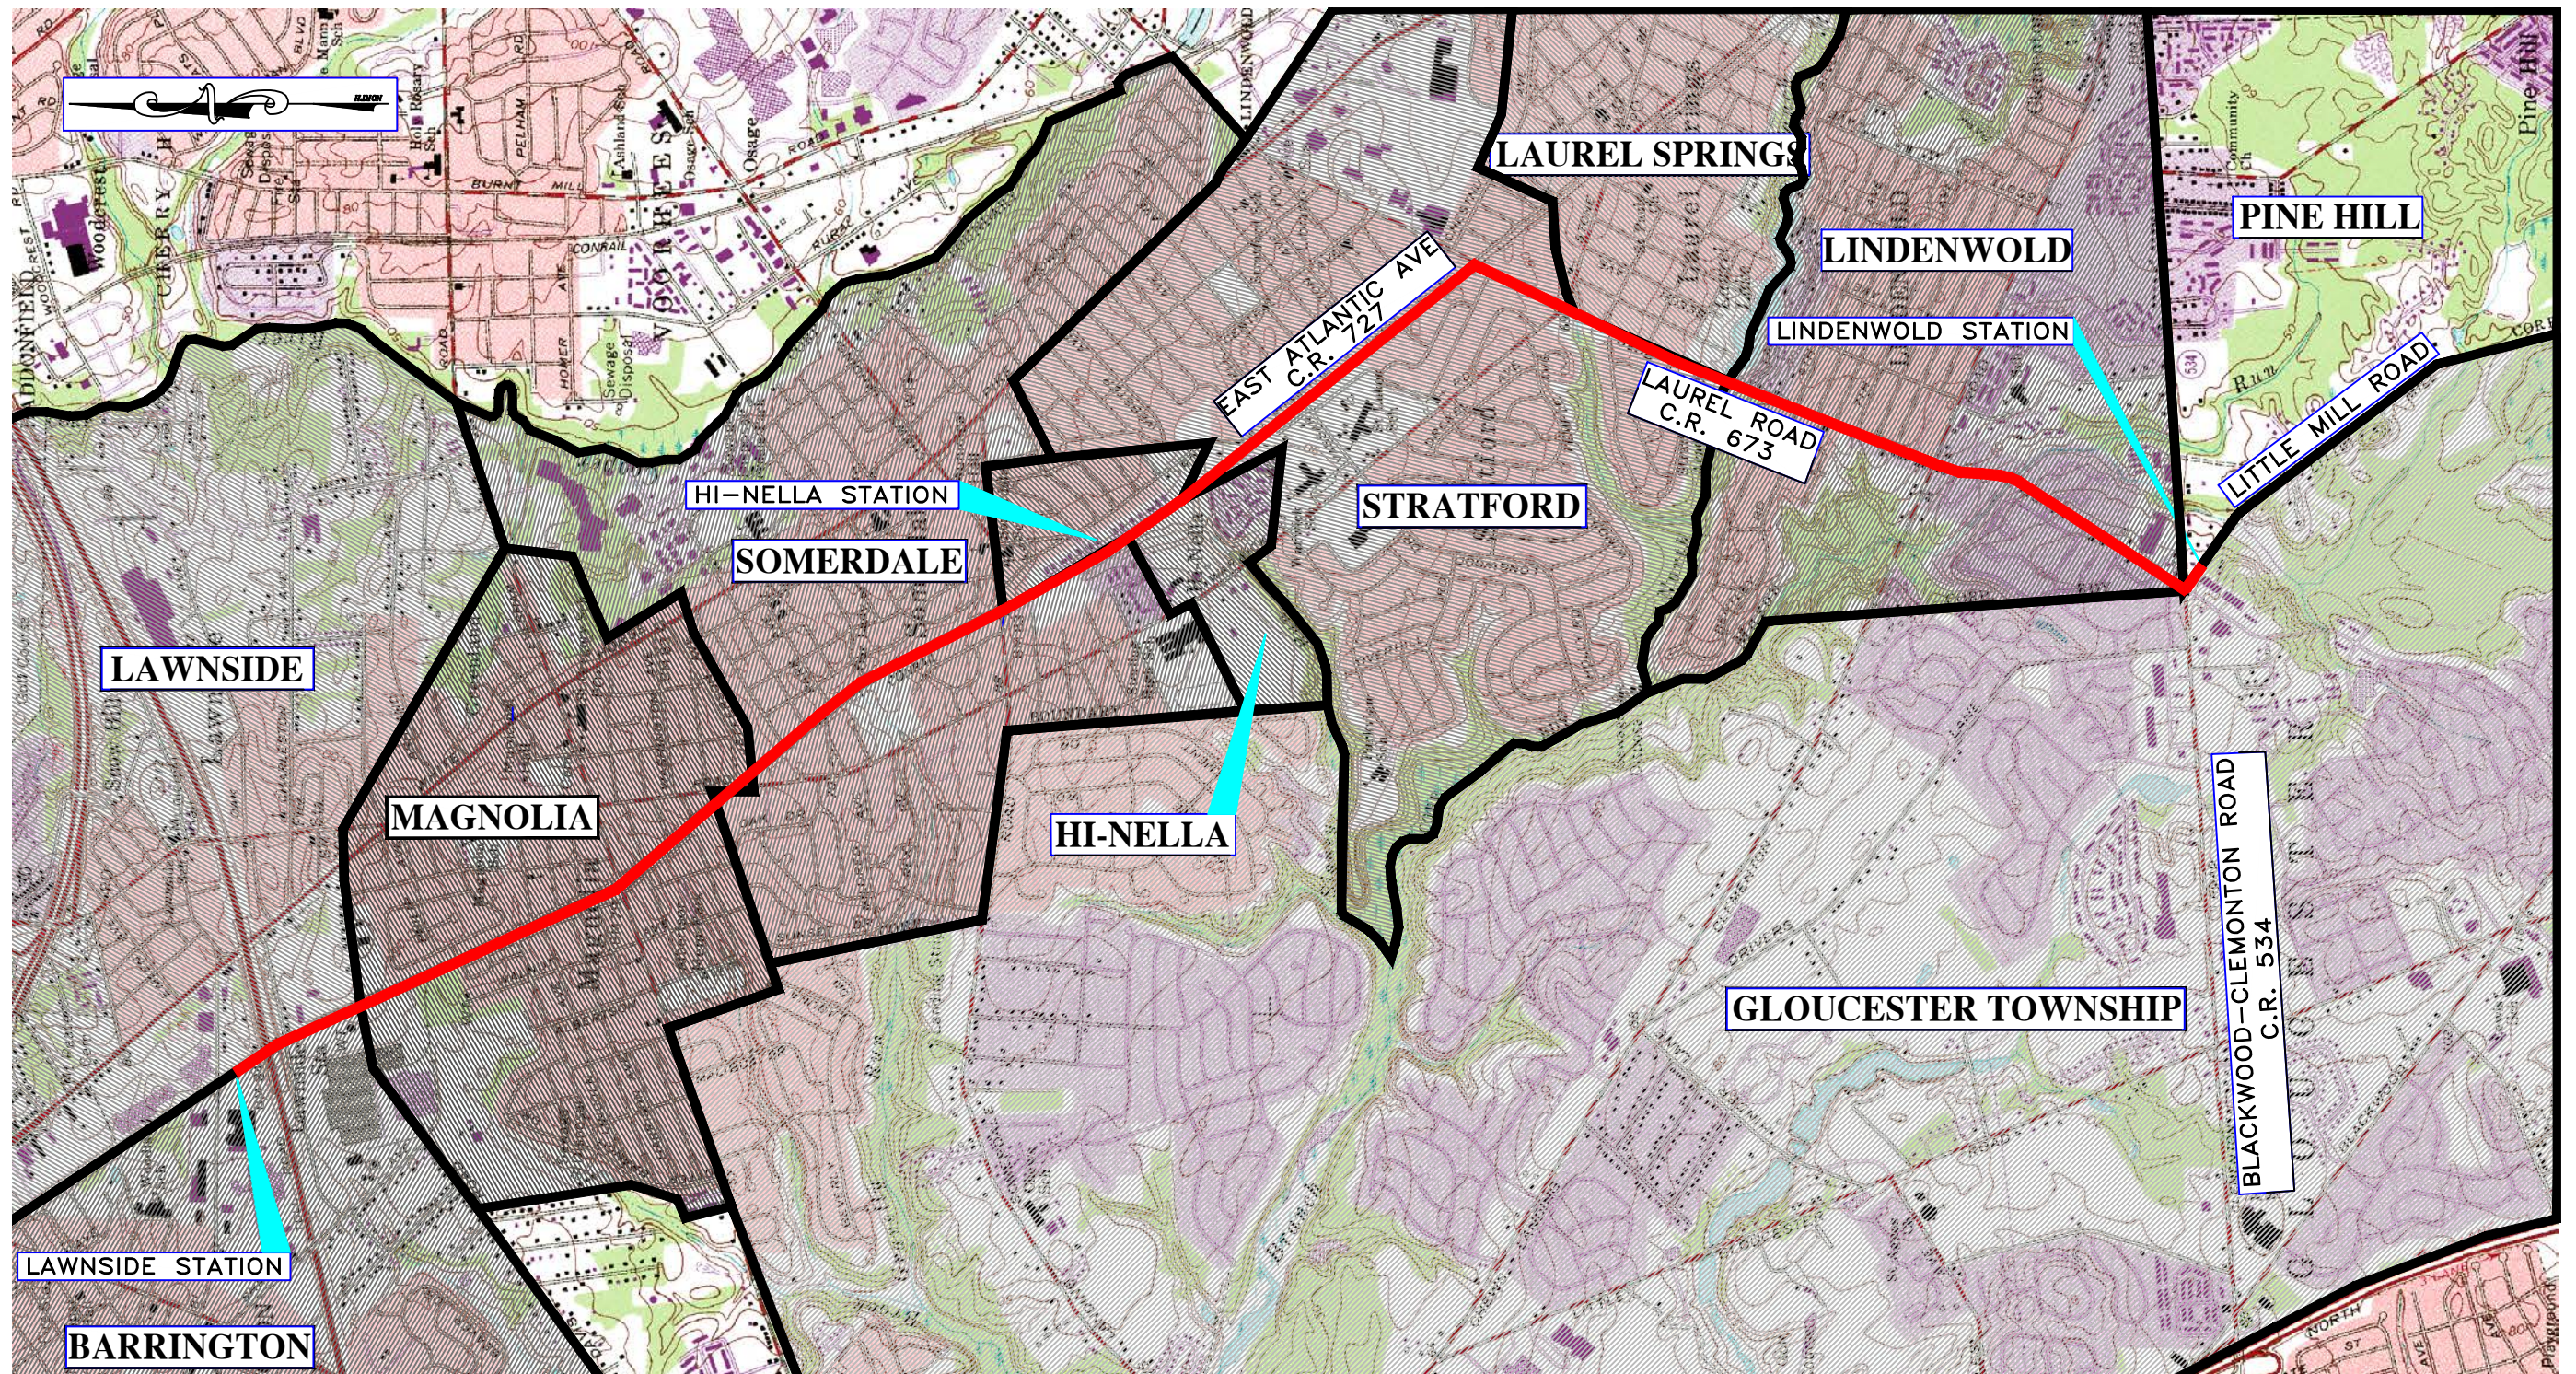




South Jersey Gas
1 SOUTH JERSEY PLAZA, FOLSOM, N.J. 08037
TELEPHONE (609) 561-9000 - FAX (609) 704-1802

EXHIBIT B
PHASE I - LAWNSIDE PIPELINE
REPLACEMENT AND STATION
REFURBISHMENT PROJECT
CAMDEN COUNTY NEW JERSEY

DRAWN: A.R.P.	SCALE: 1"=2,000'	DRAWING NO.: DWP-127
CHECKED: R.A.B.		
DATE: 11/29/2016	SHEET NO.: 1 of 1	

N:\South Jersey Gas\16-00128 Lawnside Design-Build Project\300 Design Drawings\330 Permit Set (E&S, WEor NPDES)\BPU PLANS\BPU Cover Sheet.dwg

2/26/2017 8:01 AM

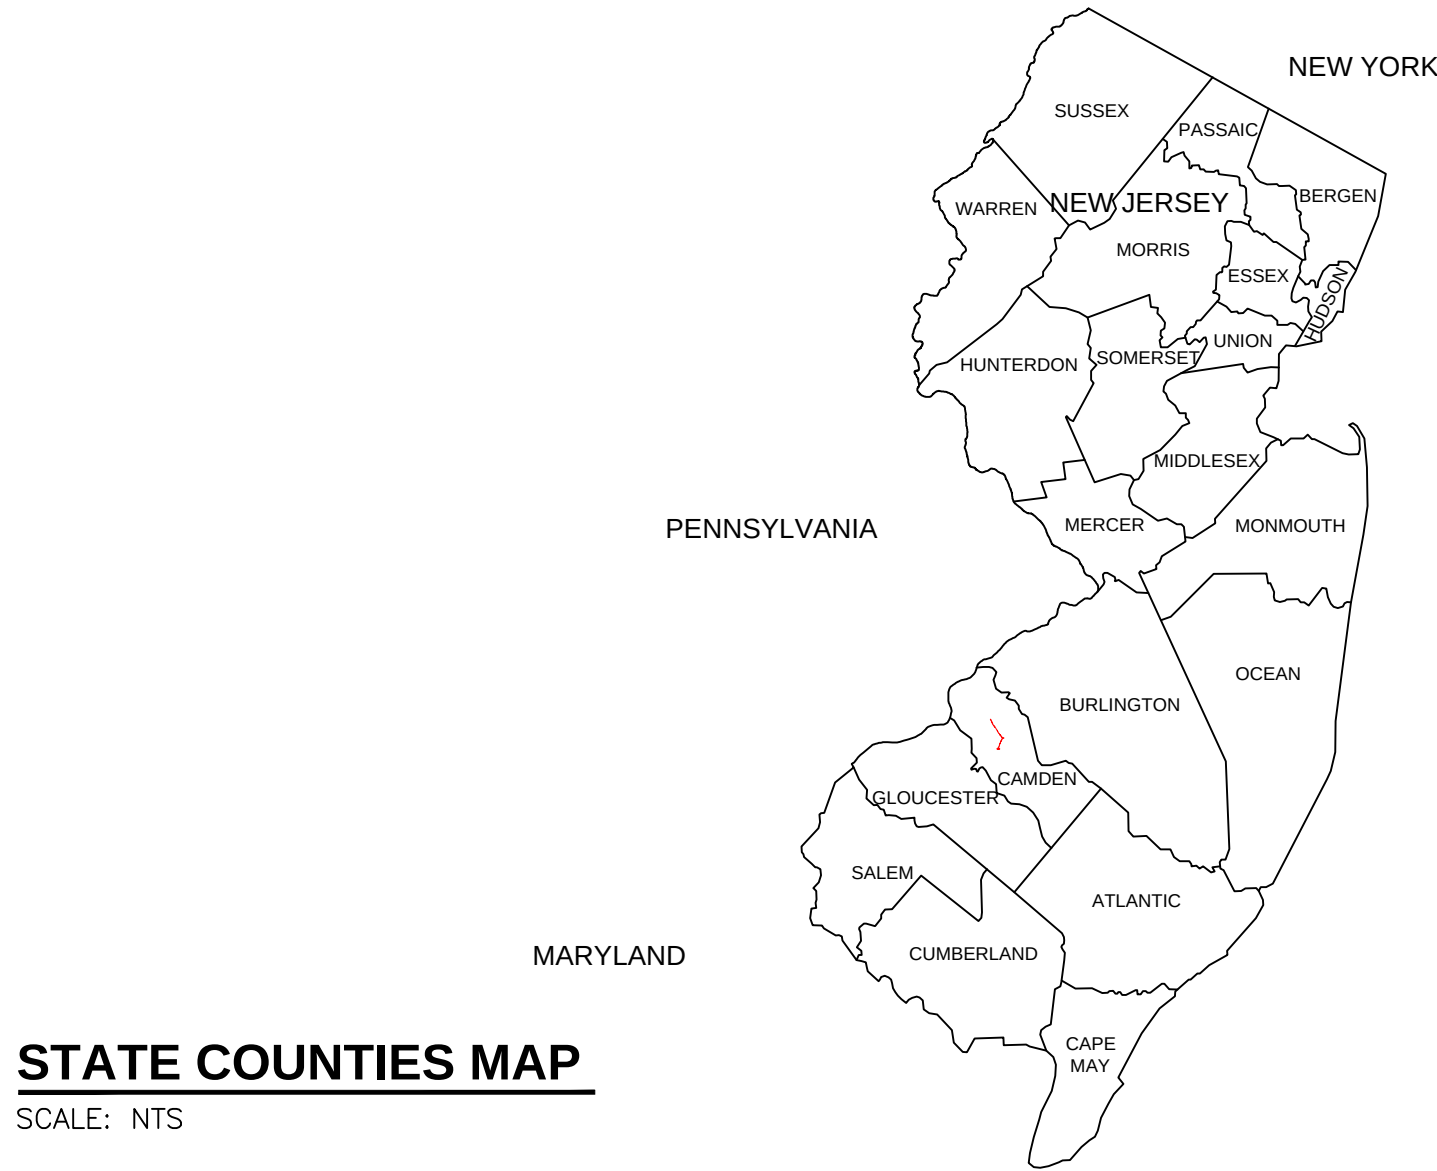


STATE COUNTIES MAP

SCALE: NTS

16" NATURAL GAS PIPELINE LAWNSIDE BOROUGH TO PINE HILL BOROUGH CAMDEN COUNTY, NEW JERSEY

PREPARED FOR
SOUTH JERSEY GAS
DEC. 30, 2016

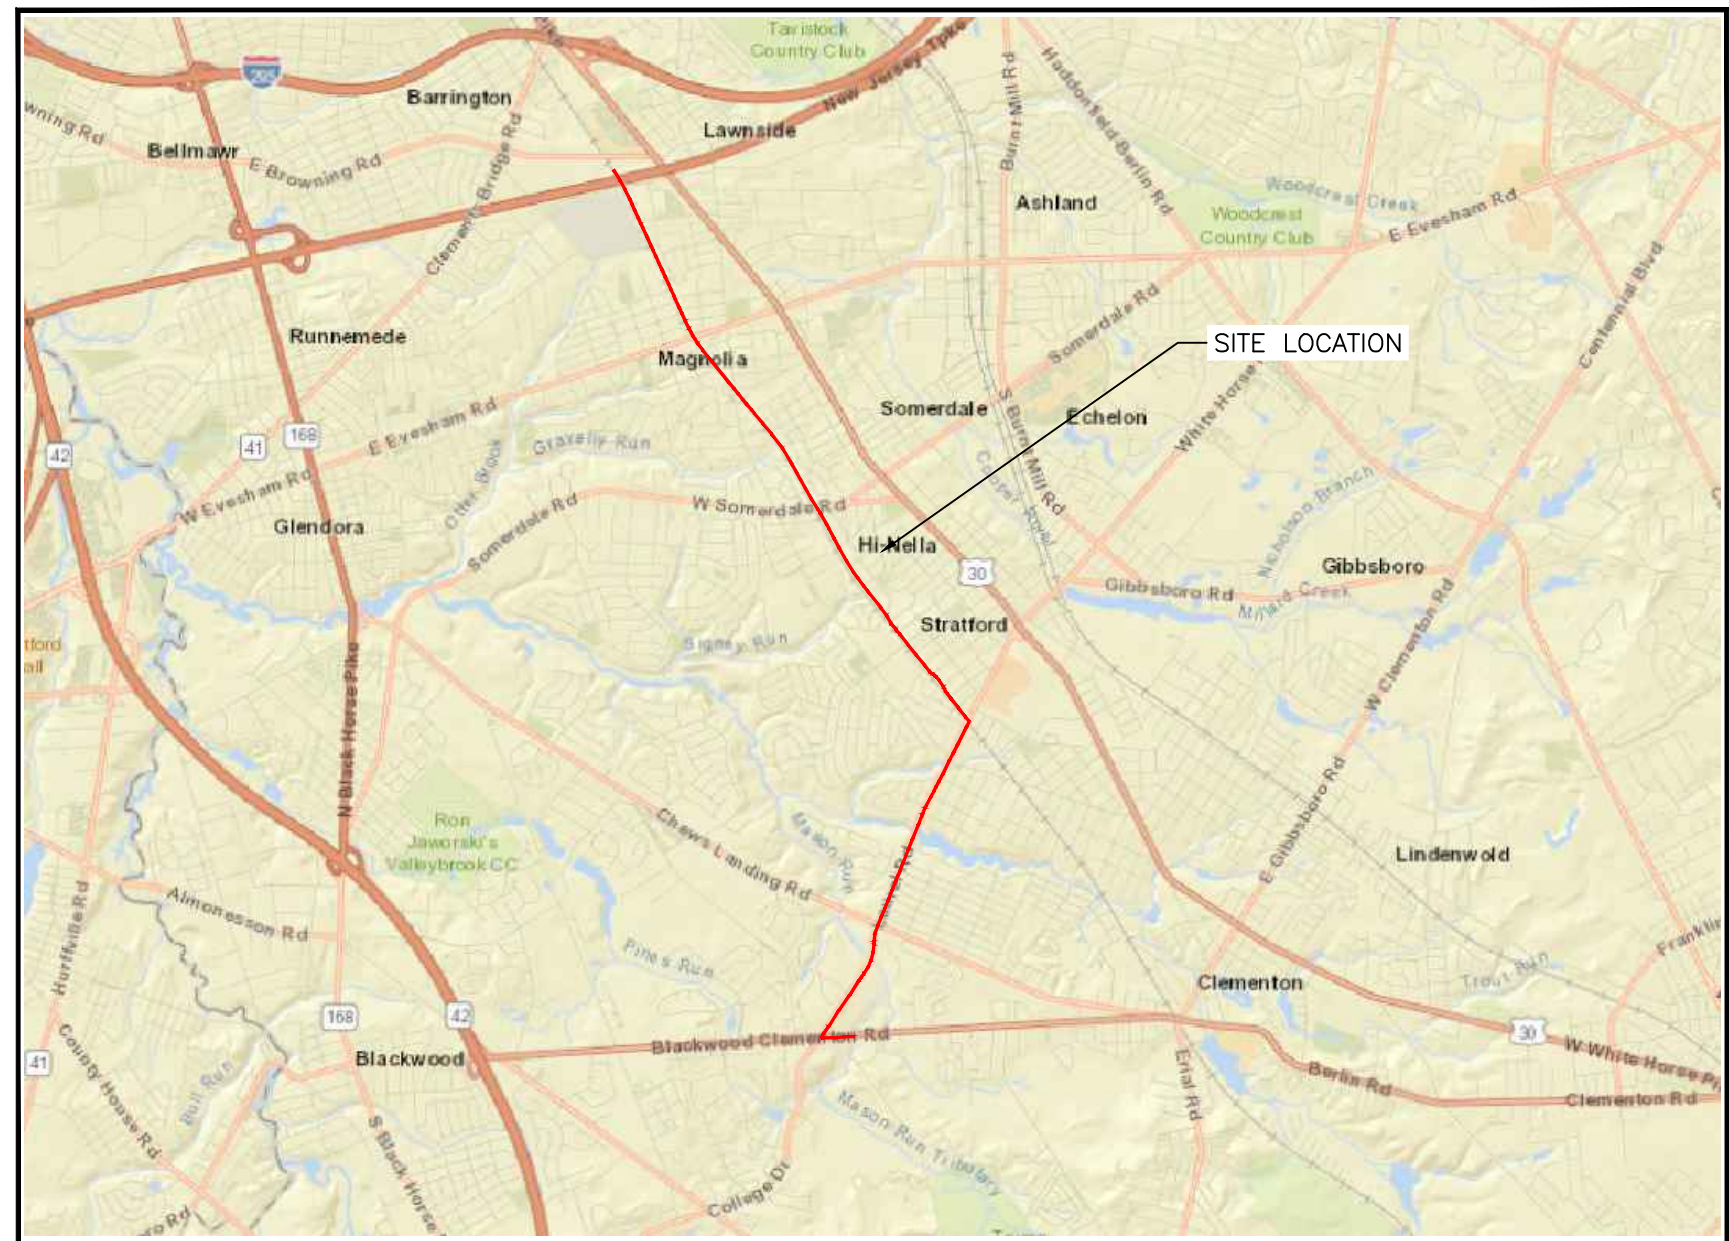


STREET MAP

SCALE: 1"= 5000'



AERIAL MAP

SCALE: 1"= 5000'

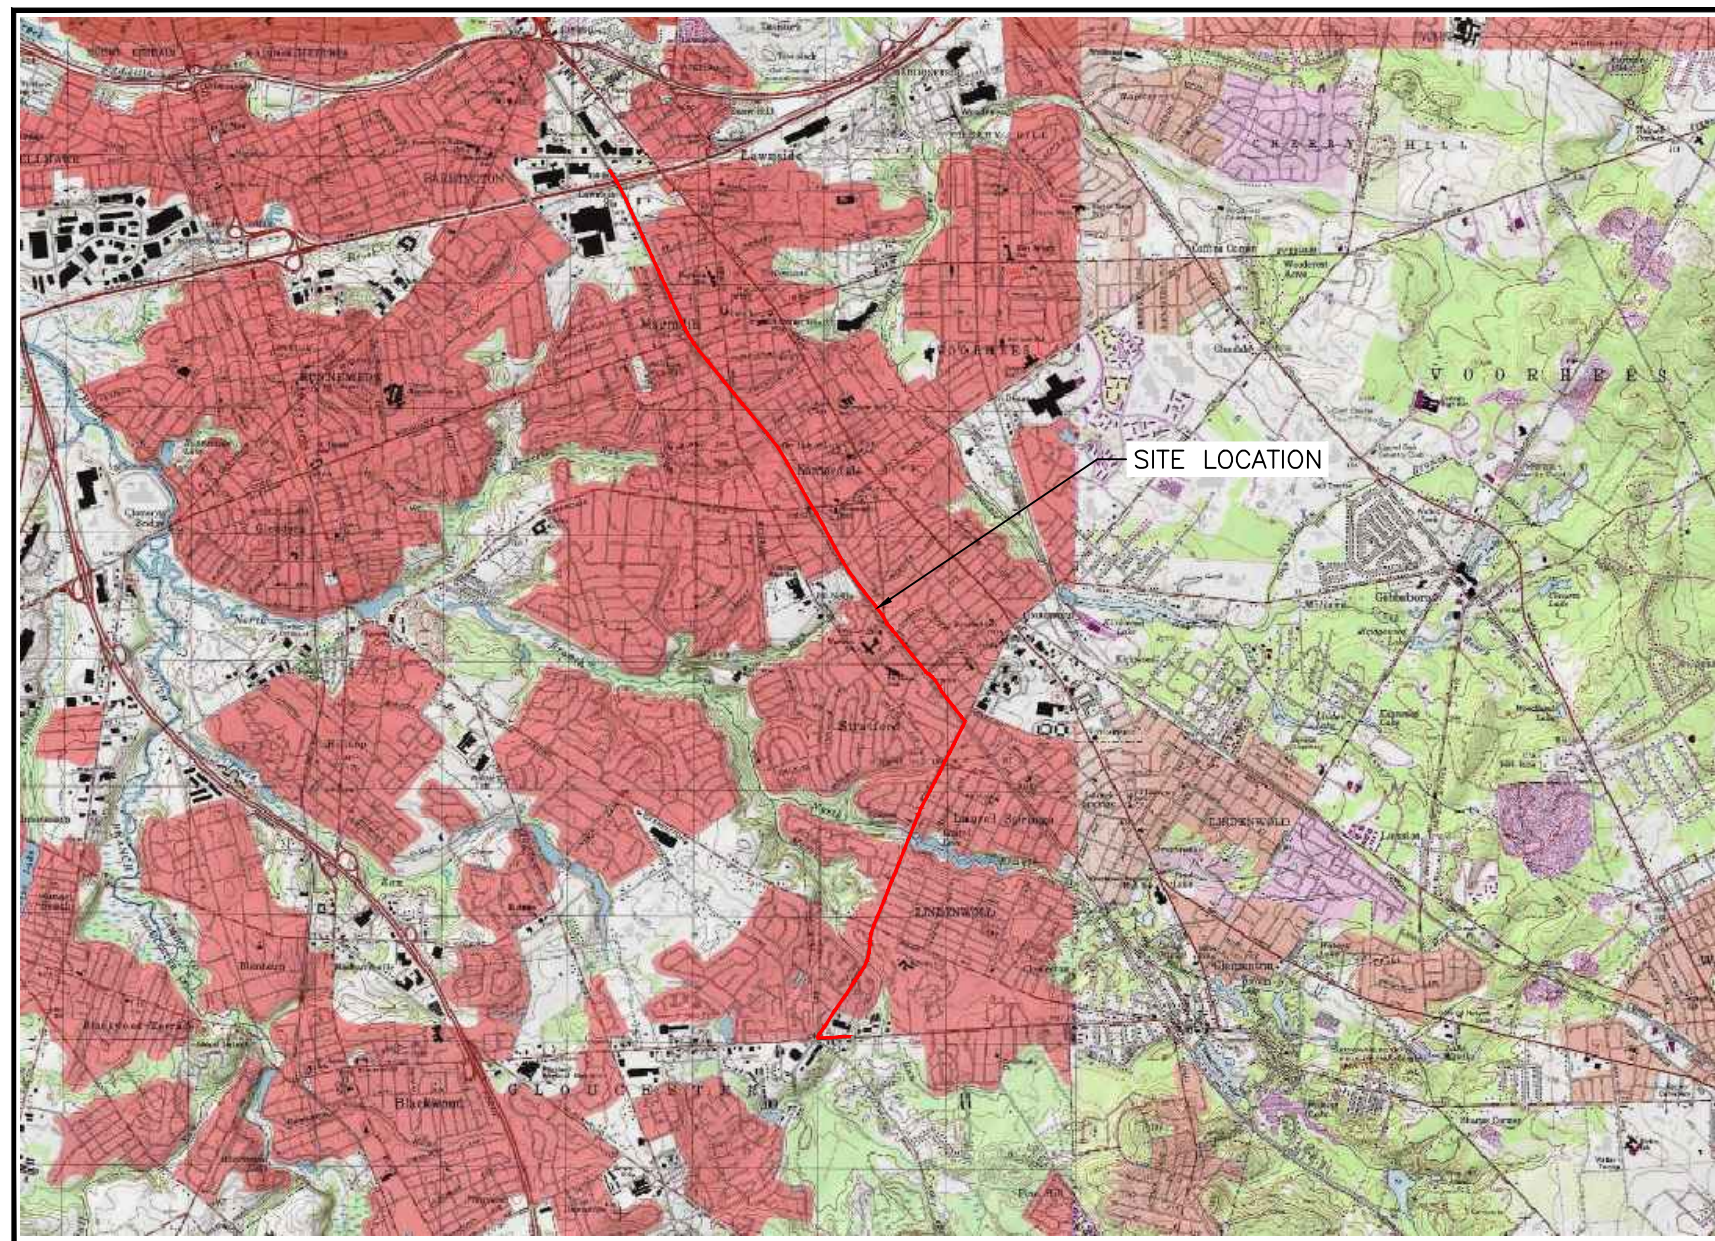

TOPO MAP

SCALE: 1"= 5000'



MUNICIPALITY: LAWNSIDE, MAGNOLIA, SOMERDALE, HI-NELLA, STRATFORD, LAUREL SPRINGS, LINDENWOLD, PINE HILL BOROUGHS
COUNTY: CAMDEN
STATE: NEW JERSEY

NOTE:

IT IS THE CONTRACTOR'S RESPONSIBILITY TO COMPLY WITH THE STATE'S ONE CALL REQUIREMENTS AND TO CONTACT THE "ONE CALL SYSTEM" WITHIN THE STATE'S SPECIFIED TIME FRAME PRIOR TO START OF CONSTRUCTION.


PLAN PRODUCTION WARNING:

THESE PLANS HAVE BEEN CREATED ON ARCH D (24" X 36") SHEETS. FOR REPRODUCTIONS REFER TO GRAPHIC SCALE.

Sheet List Table		
Sheet Number	Sheet Title	Revision No.
00	COVER SHEET	2
01	STA. 1+00 TO 11+35	2
02	STA. 11+35 TO 24+55	2
03	STA. 24+55 TO 36+76	2
04	STA. 36+76 TO 48+96	2
05	STA. 48+96 TO 61+17	2
06	STA. 61+17 TO 73+38	2
07	STA. 73+38 TO 85+58	2
08	STA. 85+58 TO 97+77	2
09	STA. 97+77 TO 109+98	2
10	STA. 109+98 TO 122+19	2
11	STA. 122+19 TO 134+48	2
12	STA. 134+48 TO 147+33	2
13	STA. 147+33 TO 159+51	2
14	STA. 159+51 TO 171+67	2
15	STA. 171+67 TO 184+02	2
16	STA. 184+02 TO 196+25	2
17	STA. 196+25 TO 208+45	2
18	STA. 208+48 TO 220+15	2
19	STA. 220+15 TO 232+86	2
20	STA. 232+86 TO 245+20	2
21	STA. 245+20 TO 257+38	2
22	22 STA. 257+38 TO 268+30	2


NO.	REVISION / ISSUE	APPROVE	DATE
1	REMOVED UTILITIES, SHOW HOUSE DIMS PER BPU	JH	01/25/2017
2	RE-ALIGNED BACK TO GRASSY AREA IN HI-NELLA	JH	02/24/2017


SOUTH JERSEY GAS
16" NATURAL GAS PIPELINE
LAWNSIDE BOROUGH TO PINE HILL BOROUGH
CAMDEN COUNTY, NEW JERSEY
COVER SHEET

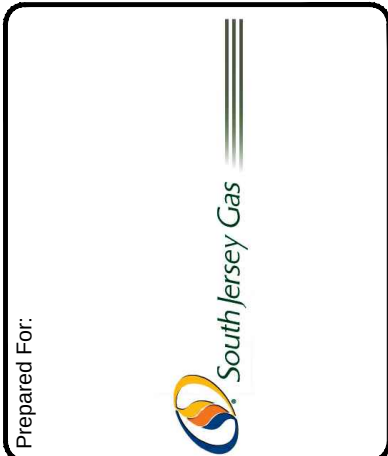


PROJECT DATA	
Check:	FJM
Approved:	JH
Submit Date:	DEC. 30, 2016
Project No.:	16-00128
Dwg No.:	P-C001
Sheet No.:	00 OF 00


[illegible]

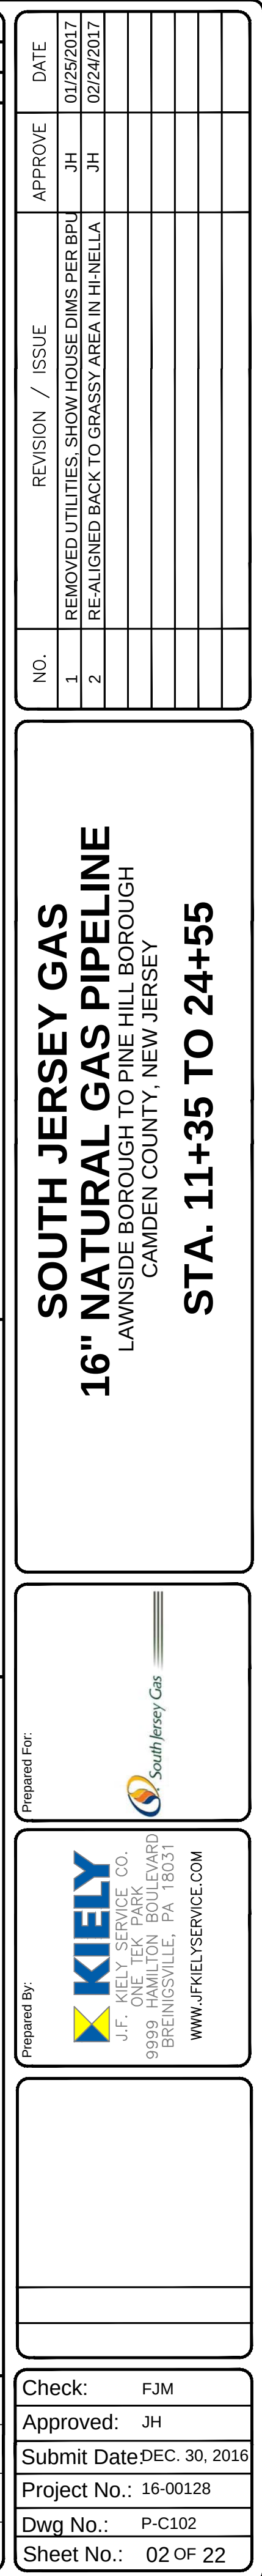


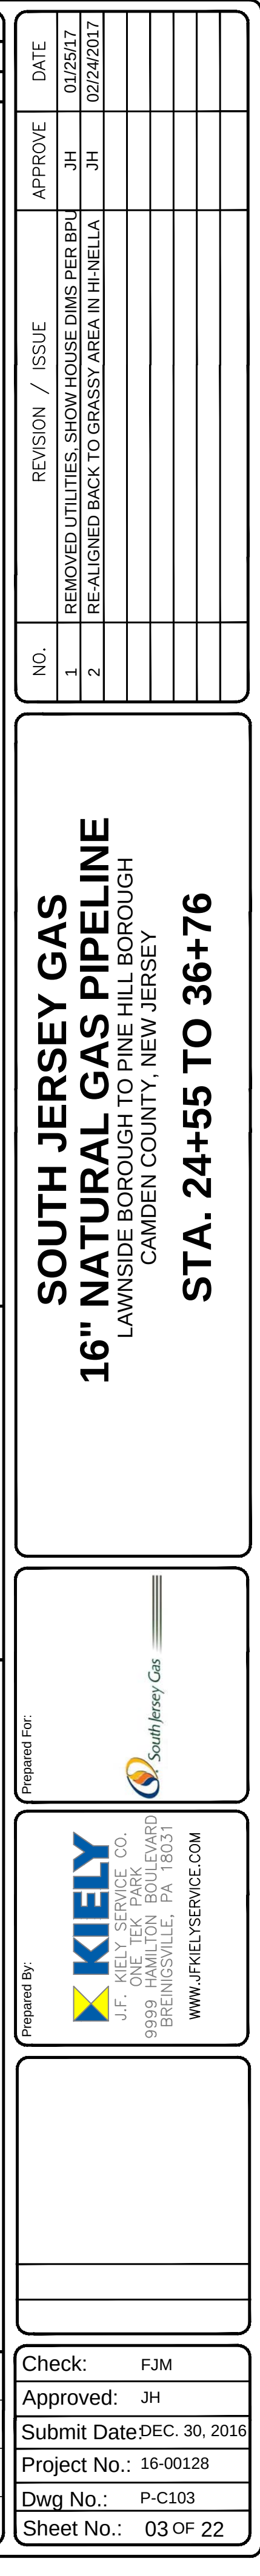



SOUTH JERSEY GAS
16" NATURAL GAS PIPELINE
LAWNSIDE BOROUGH TO PINE HILL BOROUGH
CAMDEN COUNTY, NEW JERSEY
STA. 61+17 TO 73+38

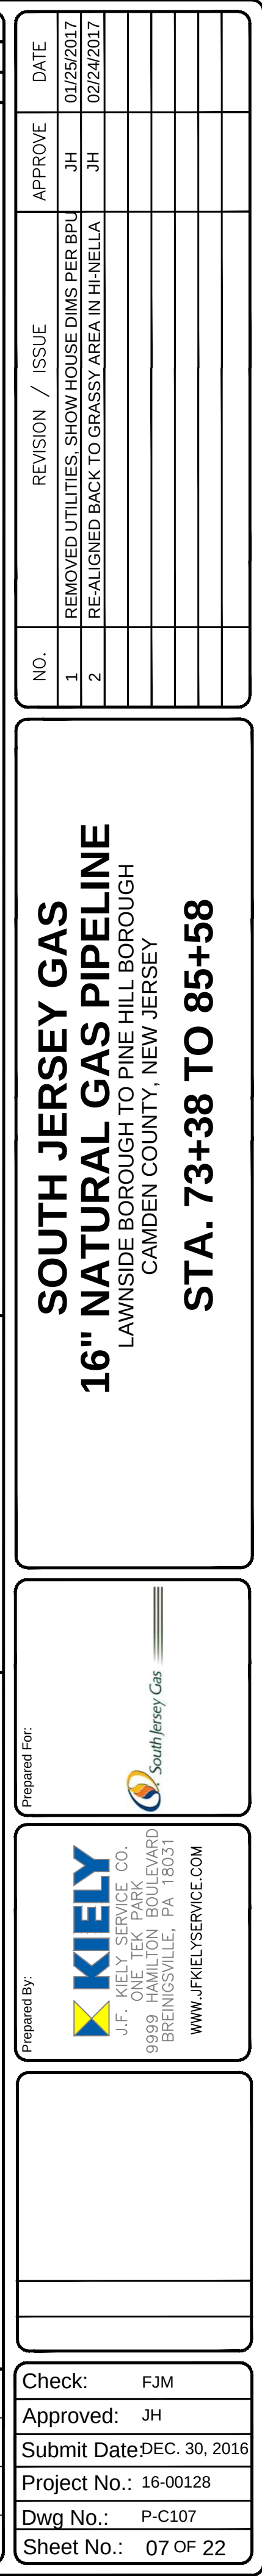

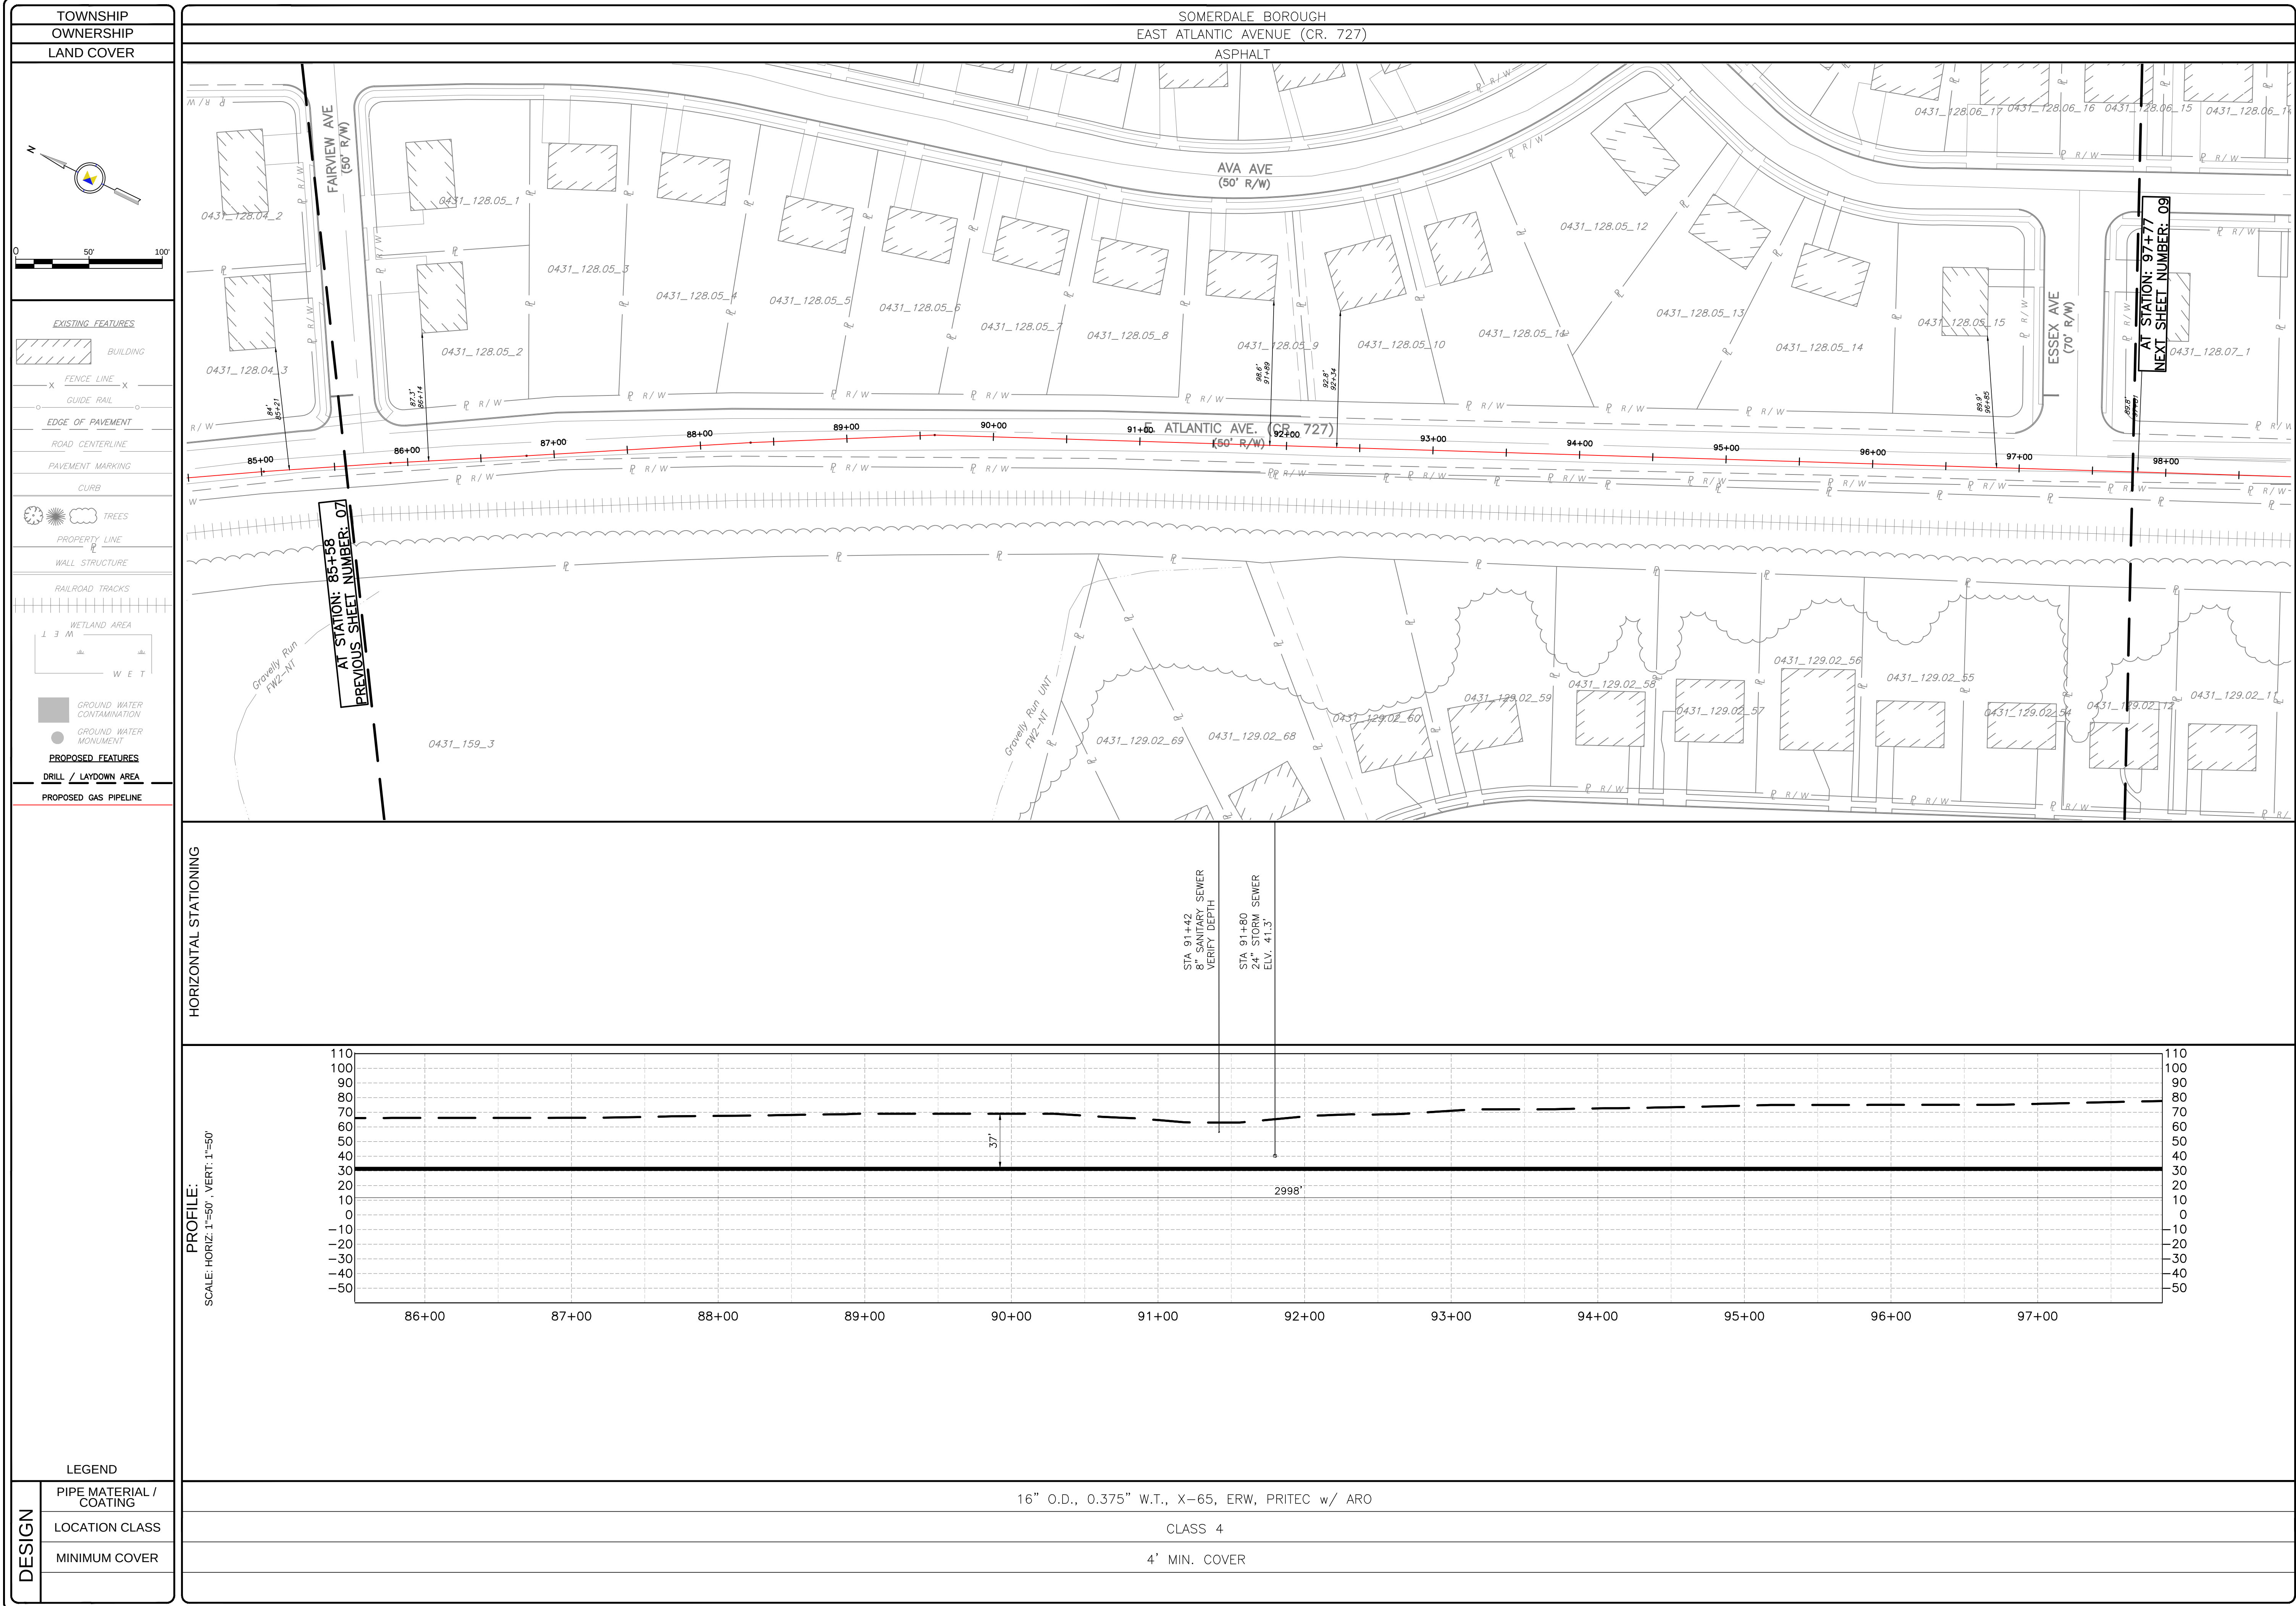

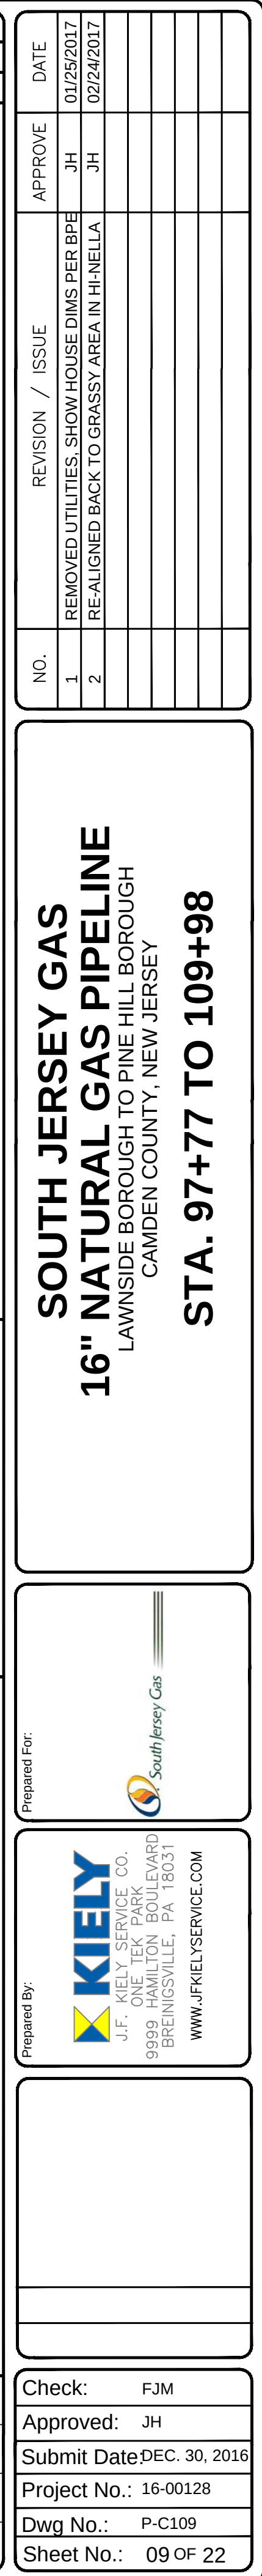

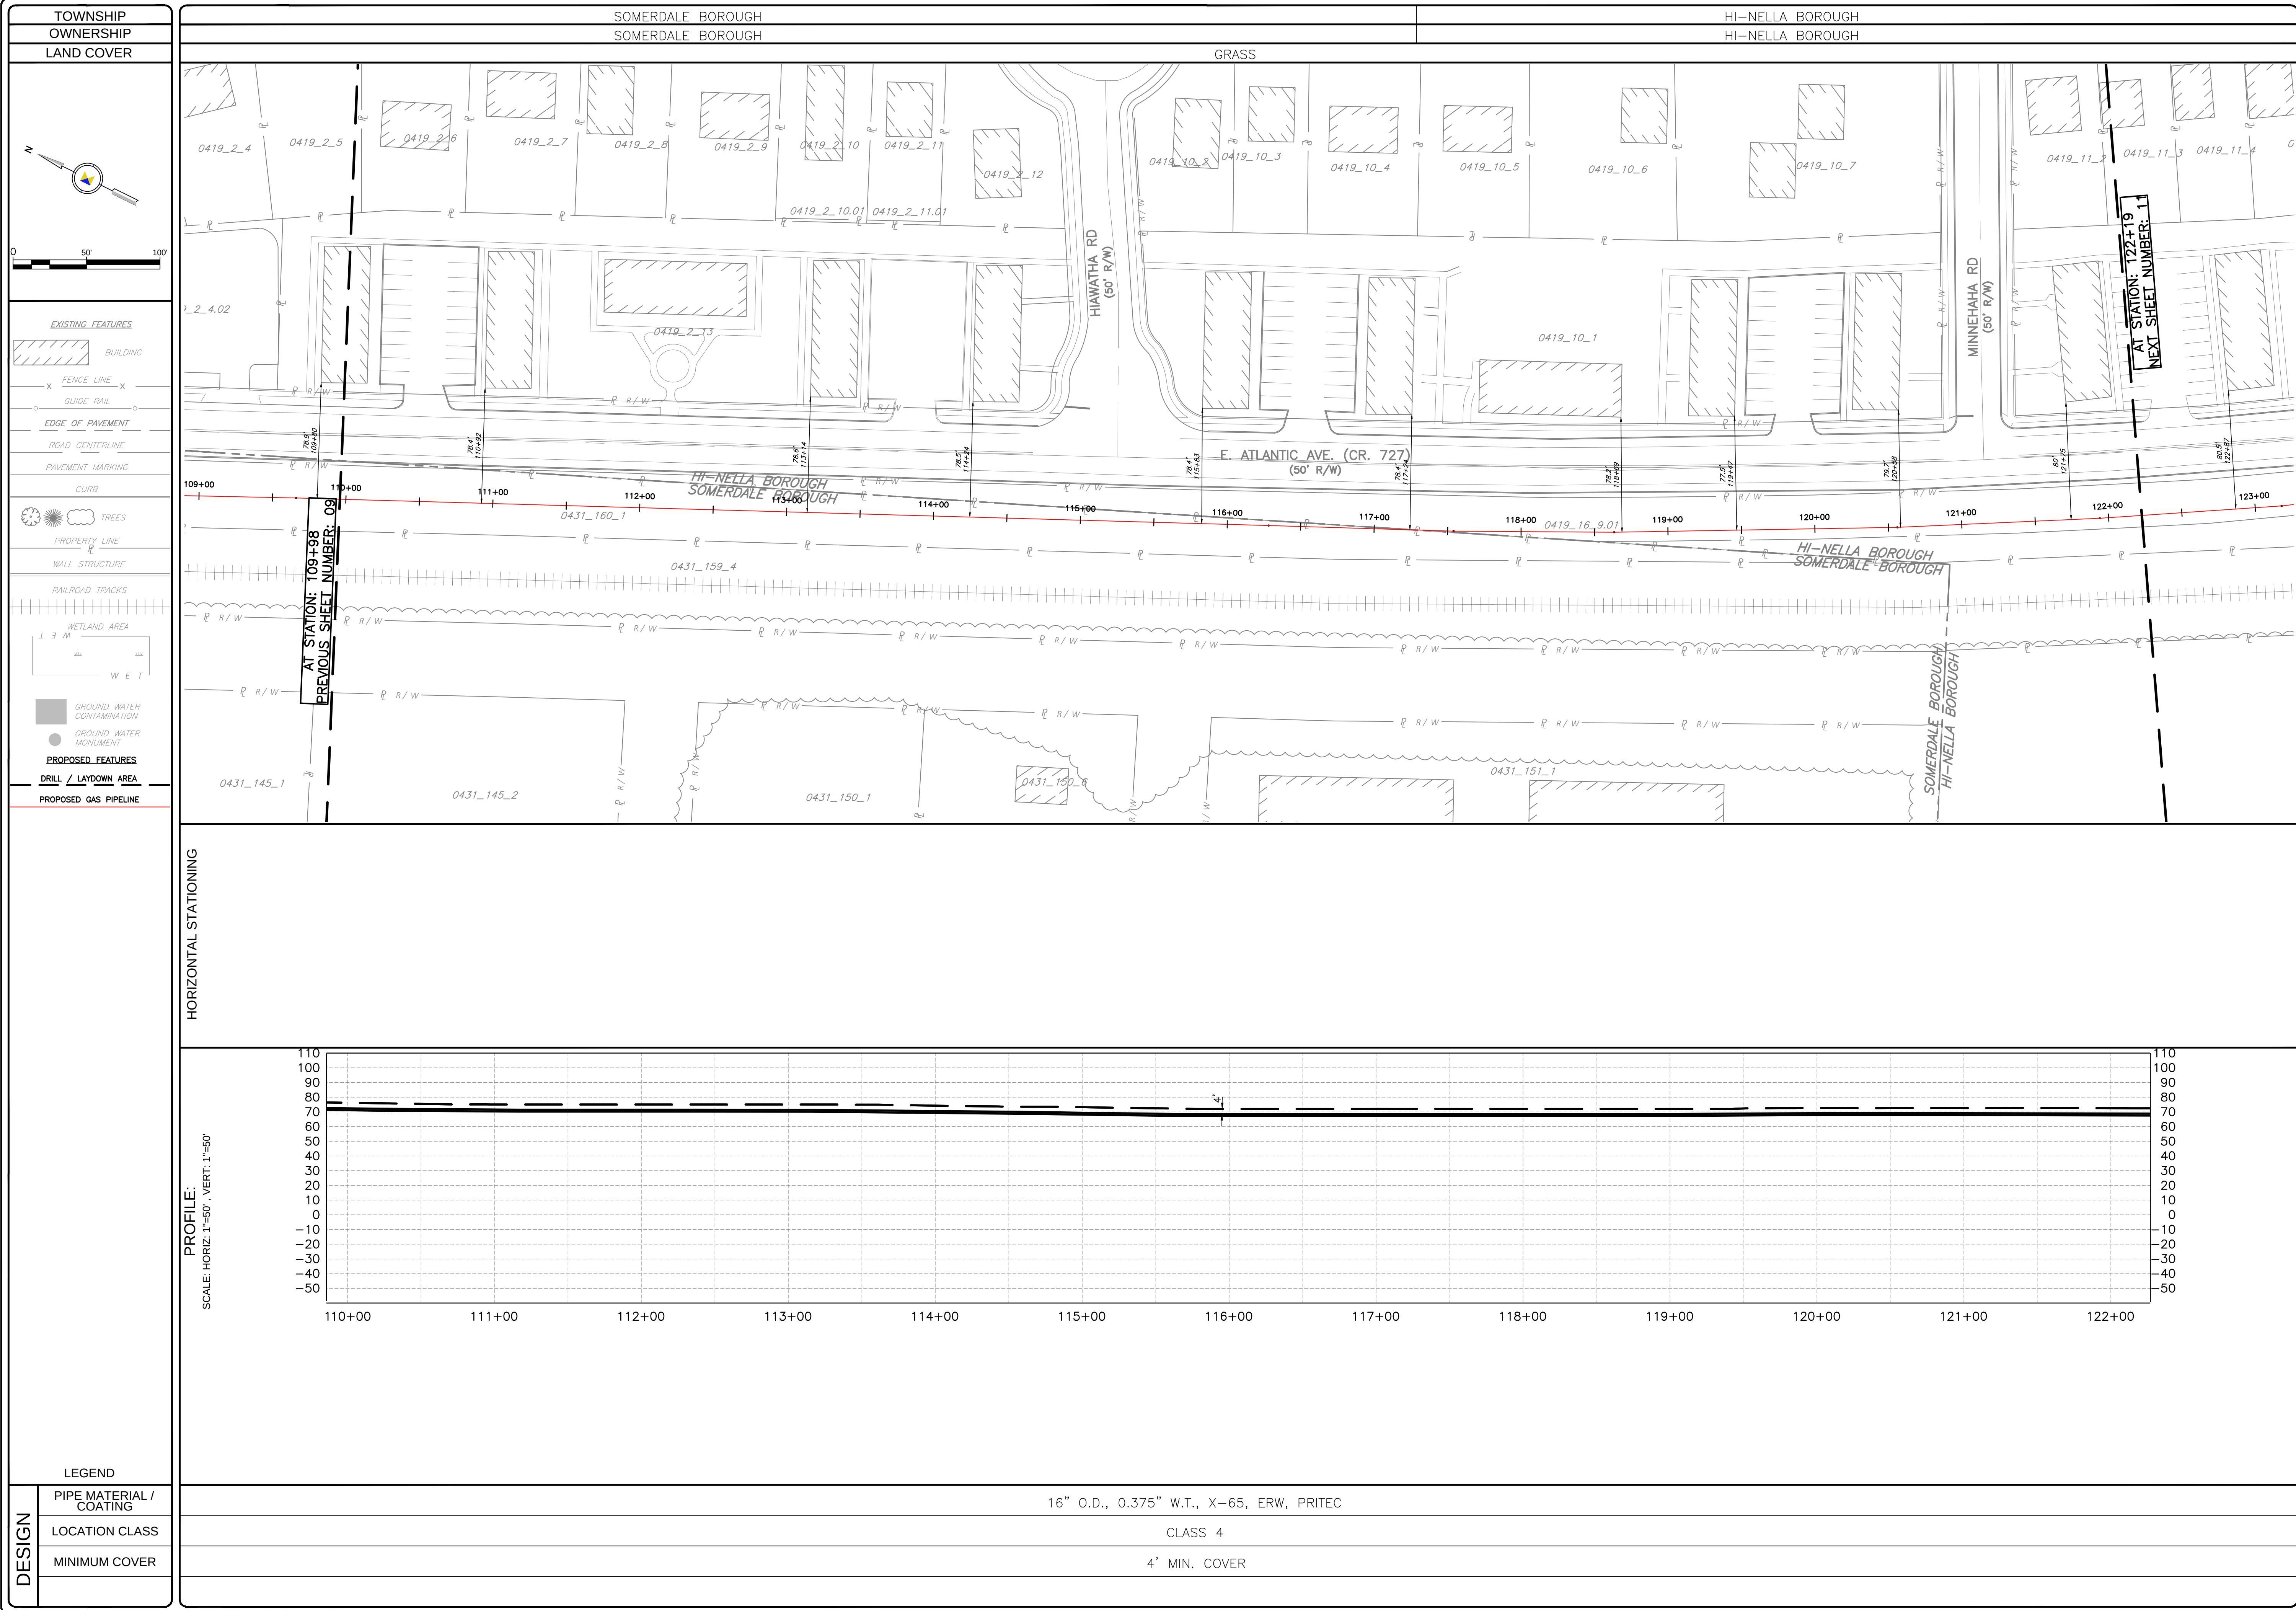

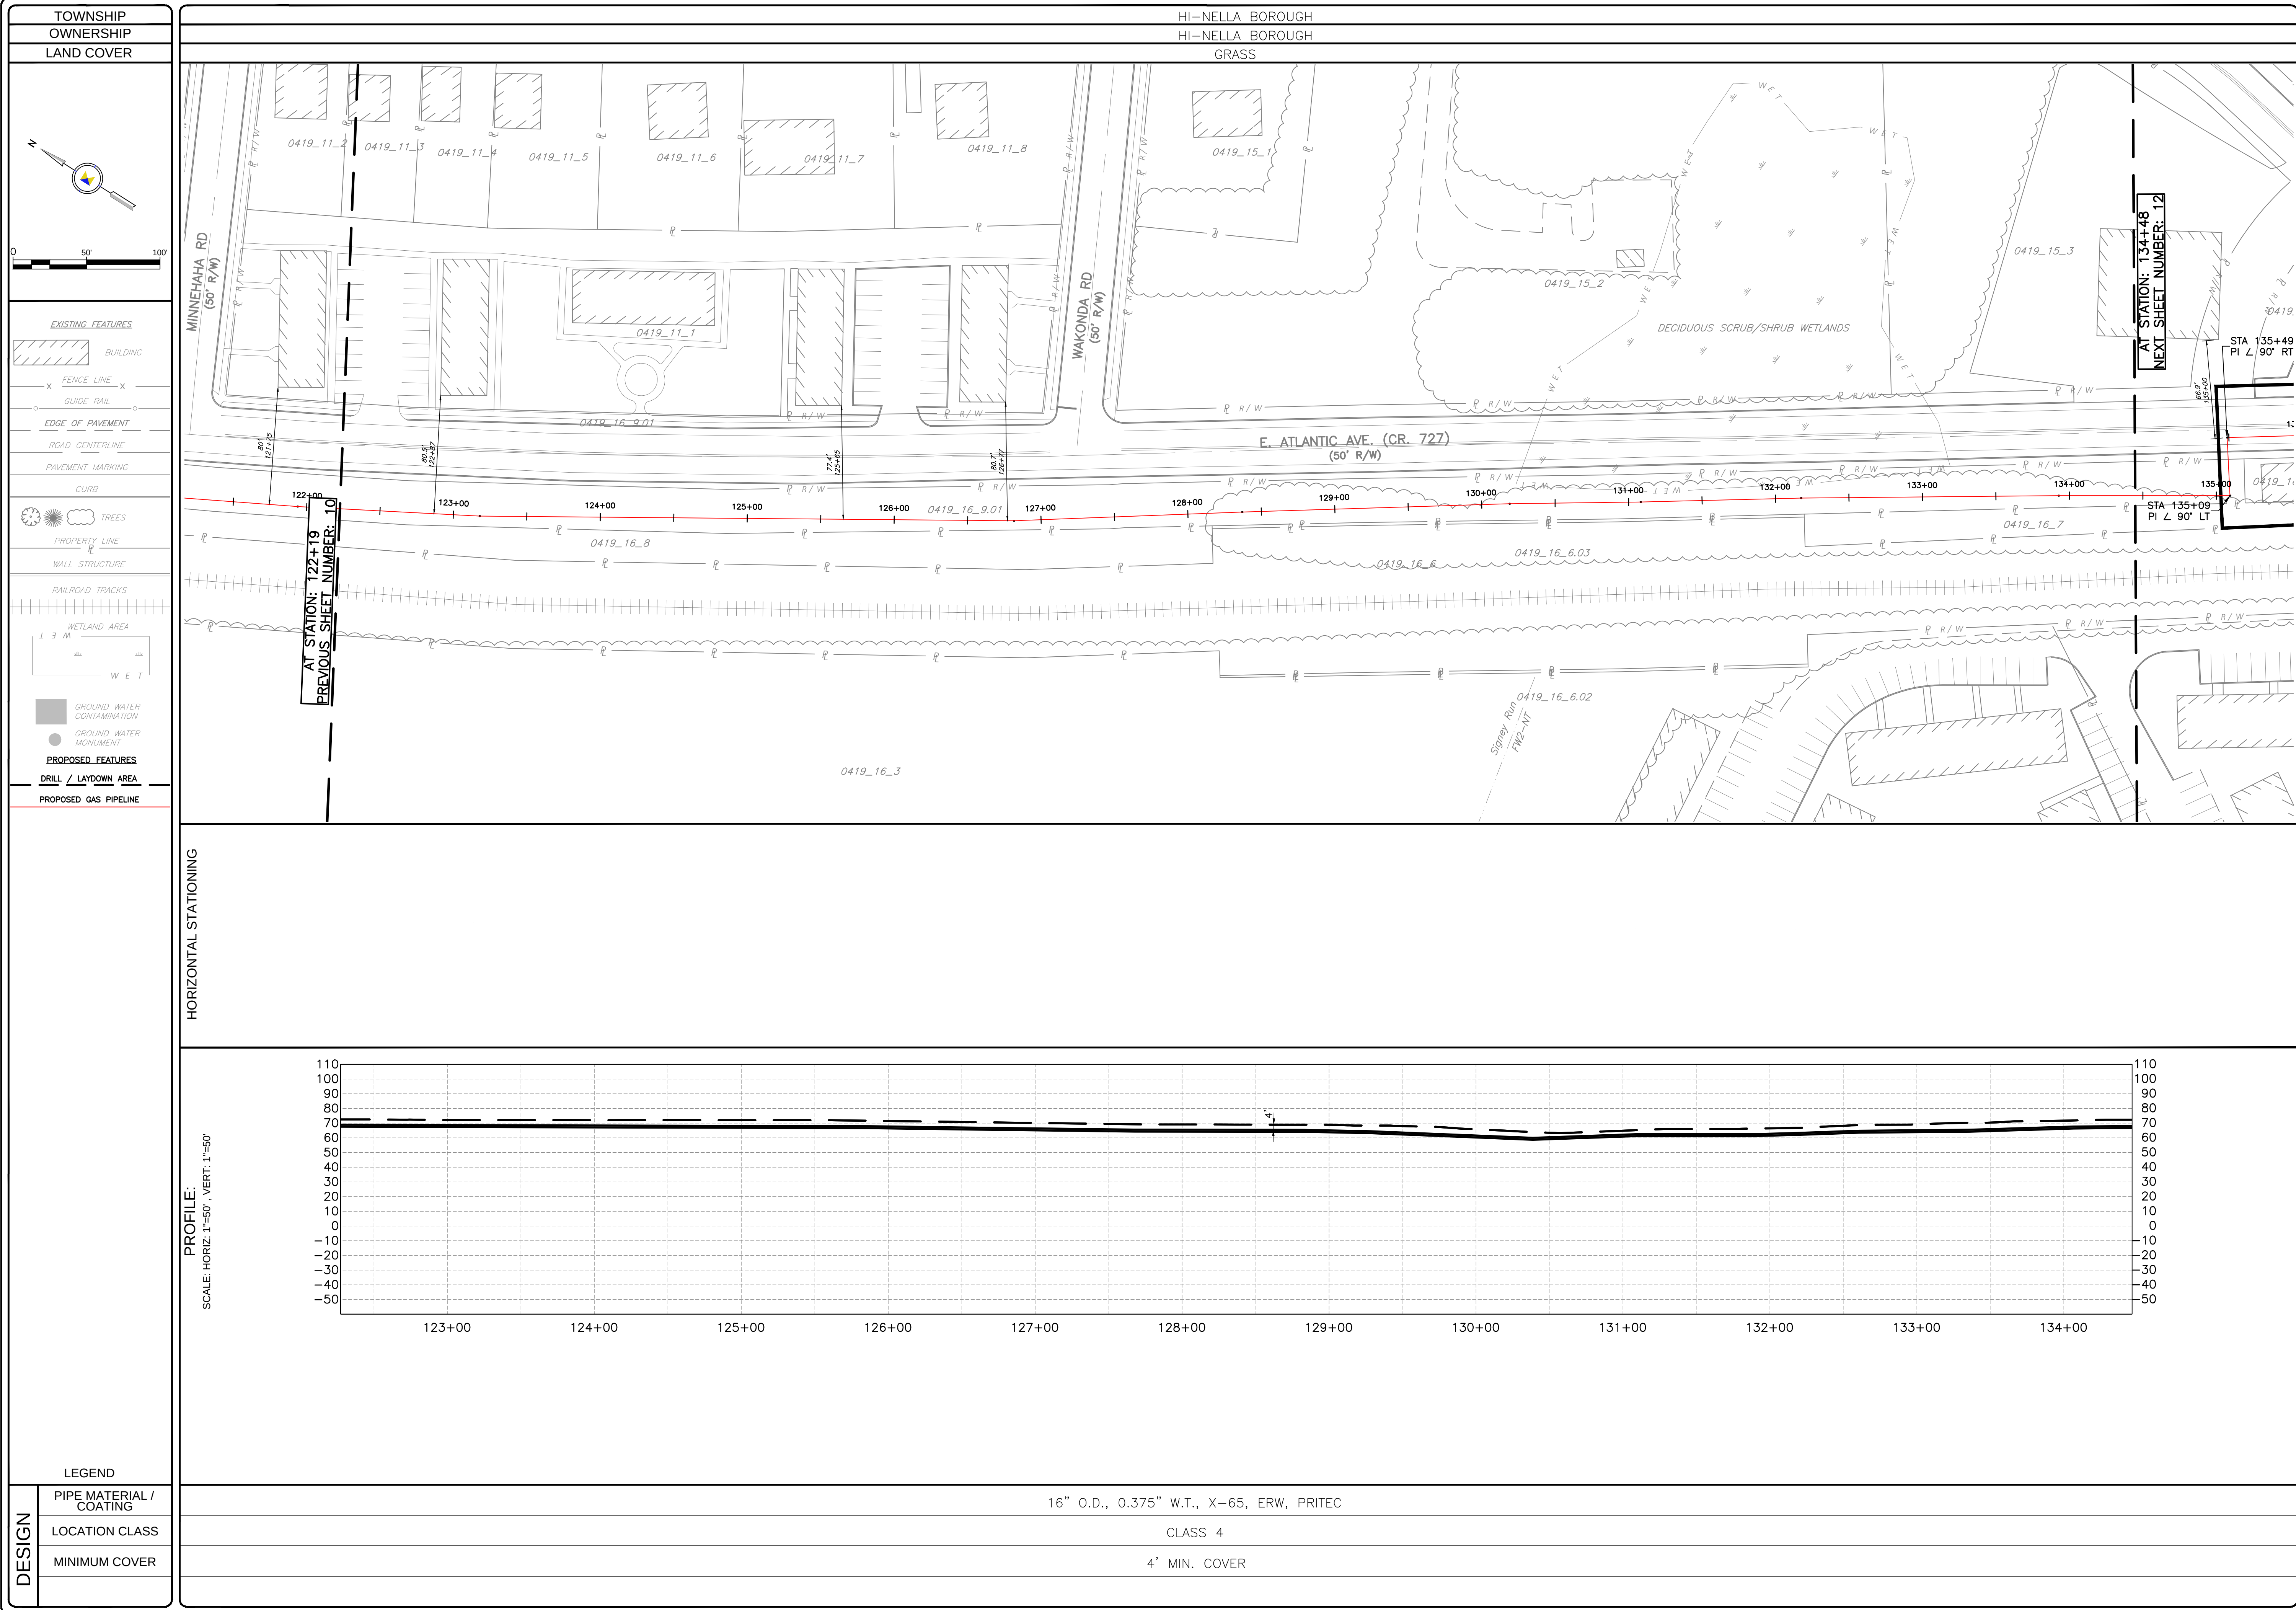

NO.	REVISION / ISSUE	APPROVE	DATE
1	REMOVED UTILITIES SHOW HOUSE DIMS PER BPU	JH	01/25/2017
2	RE-ALIGNED BACK TO GRASSY AREA IN HI-NELLA	JH	20/24/2017

SOUTH JERSEY GAS

16" NATURAL GAS PIPELINE

LAWNSIDE BOROUGH TO PINE HILL BOROUGH

CAMDEN COUNTY, NEW JERSEY

STA. 122+19 TO 134+48

Prepared By:

KIELY
J.F. ONE TEK PARK
9999 HAMILTON BOULEVARD
BREITENBURG, PA 17031
WWW.KIELYSERVICE.COM

Prepared For:

Check:

FJM

Approved:

JH

Submit Date:

DEC. 30, 2016

Project No.:


16-00128


Dwg No.:


P-C111

Sheet No.:

11 OF 22

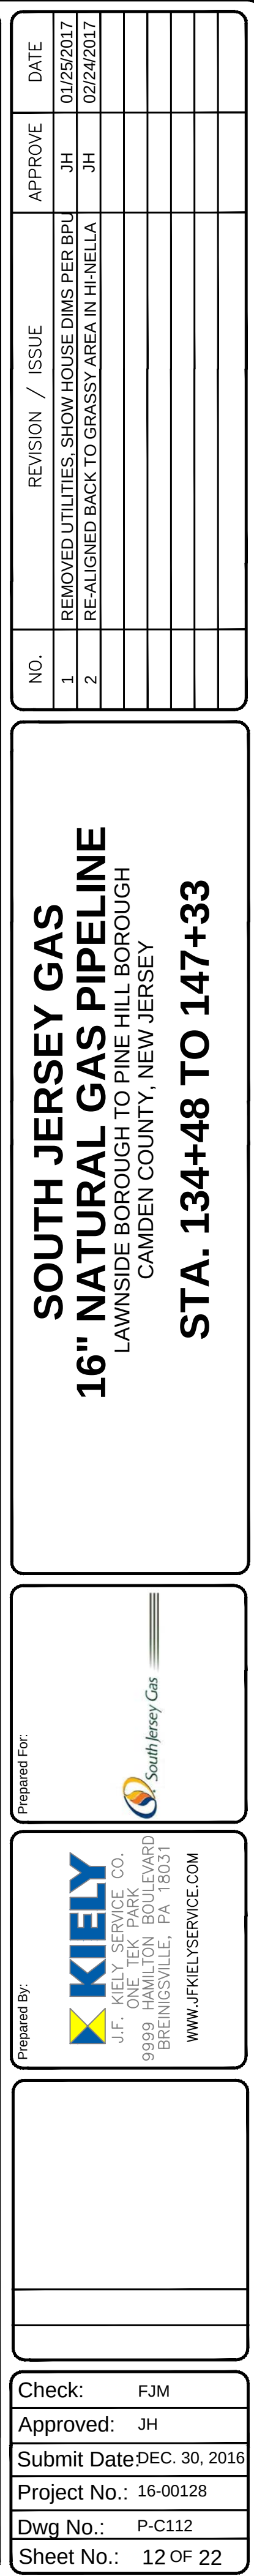

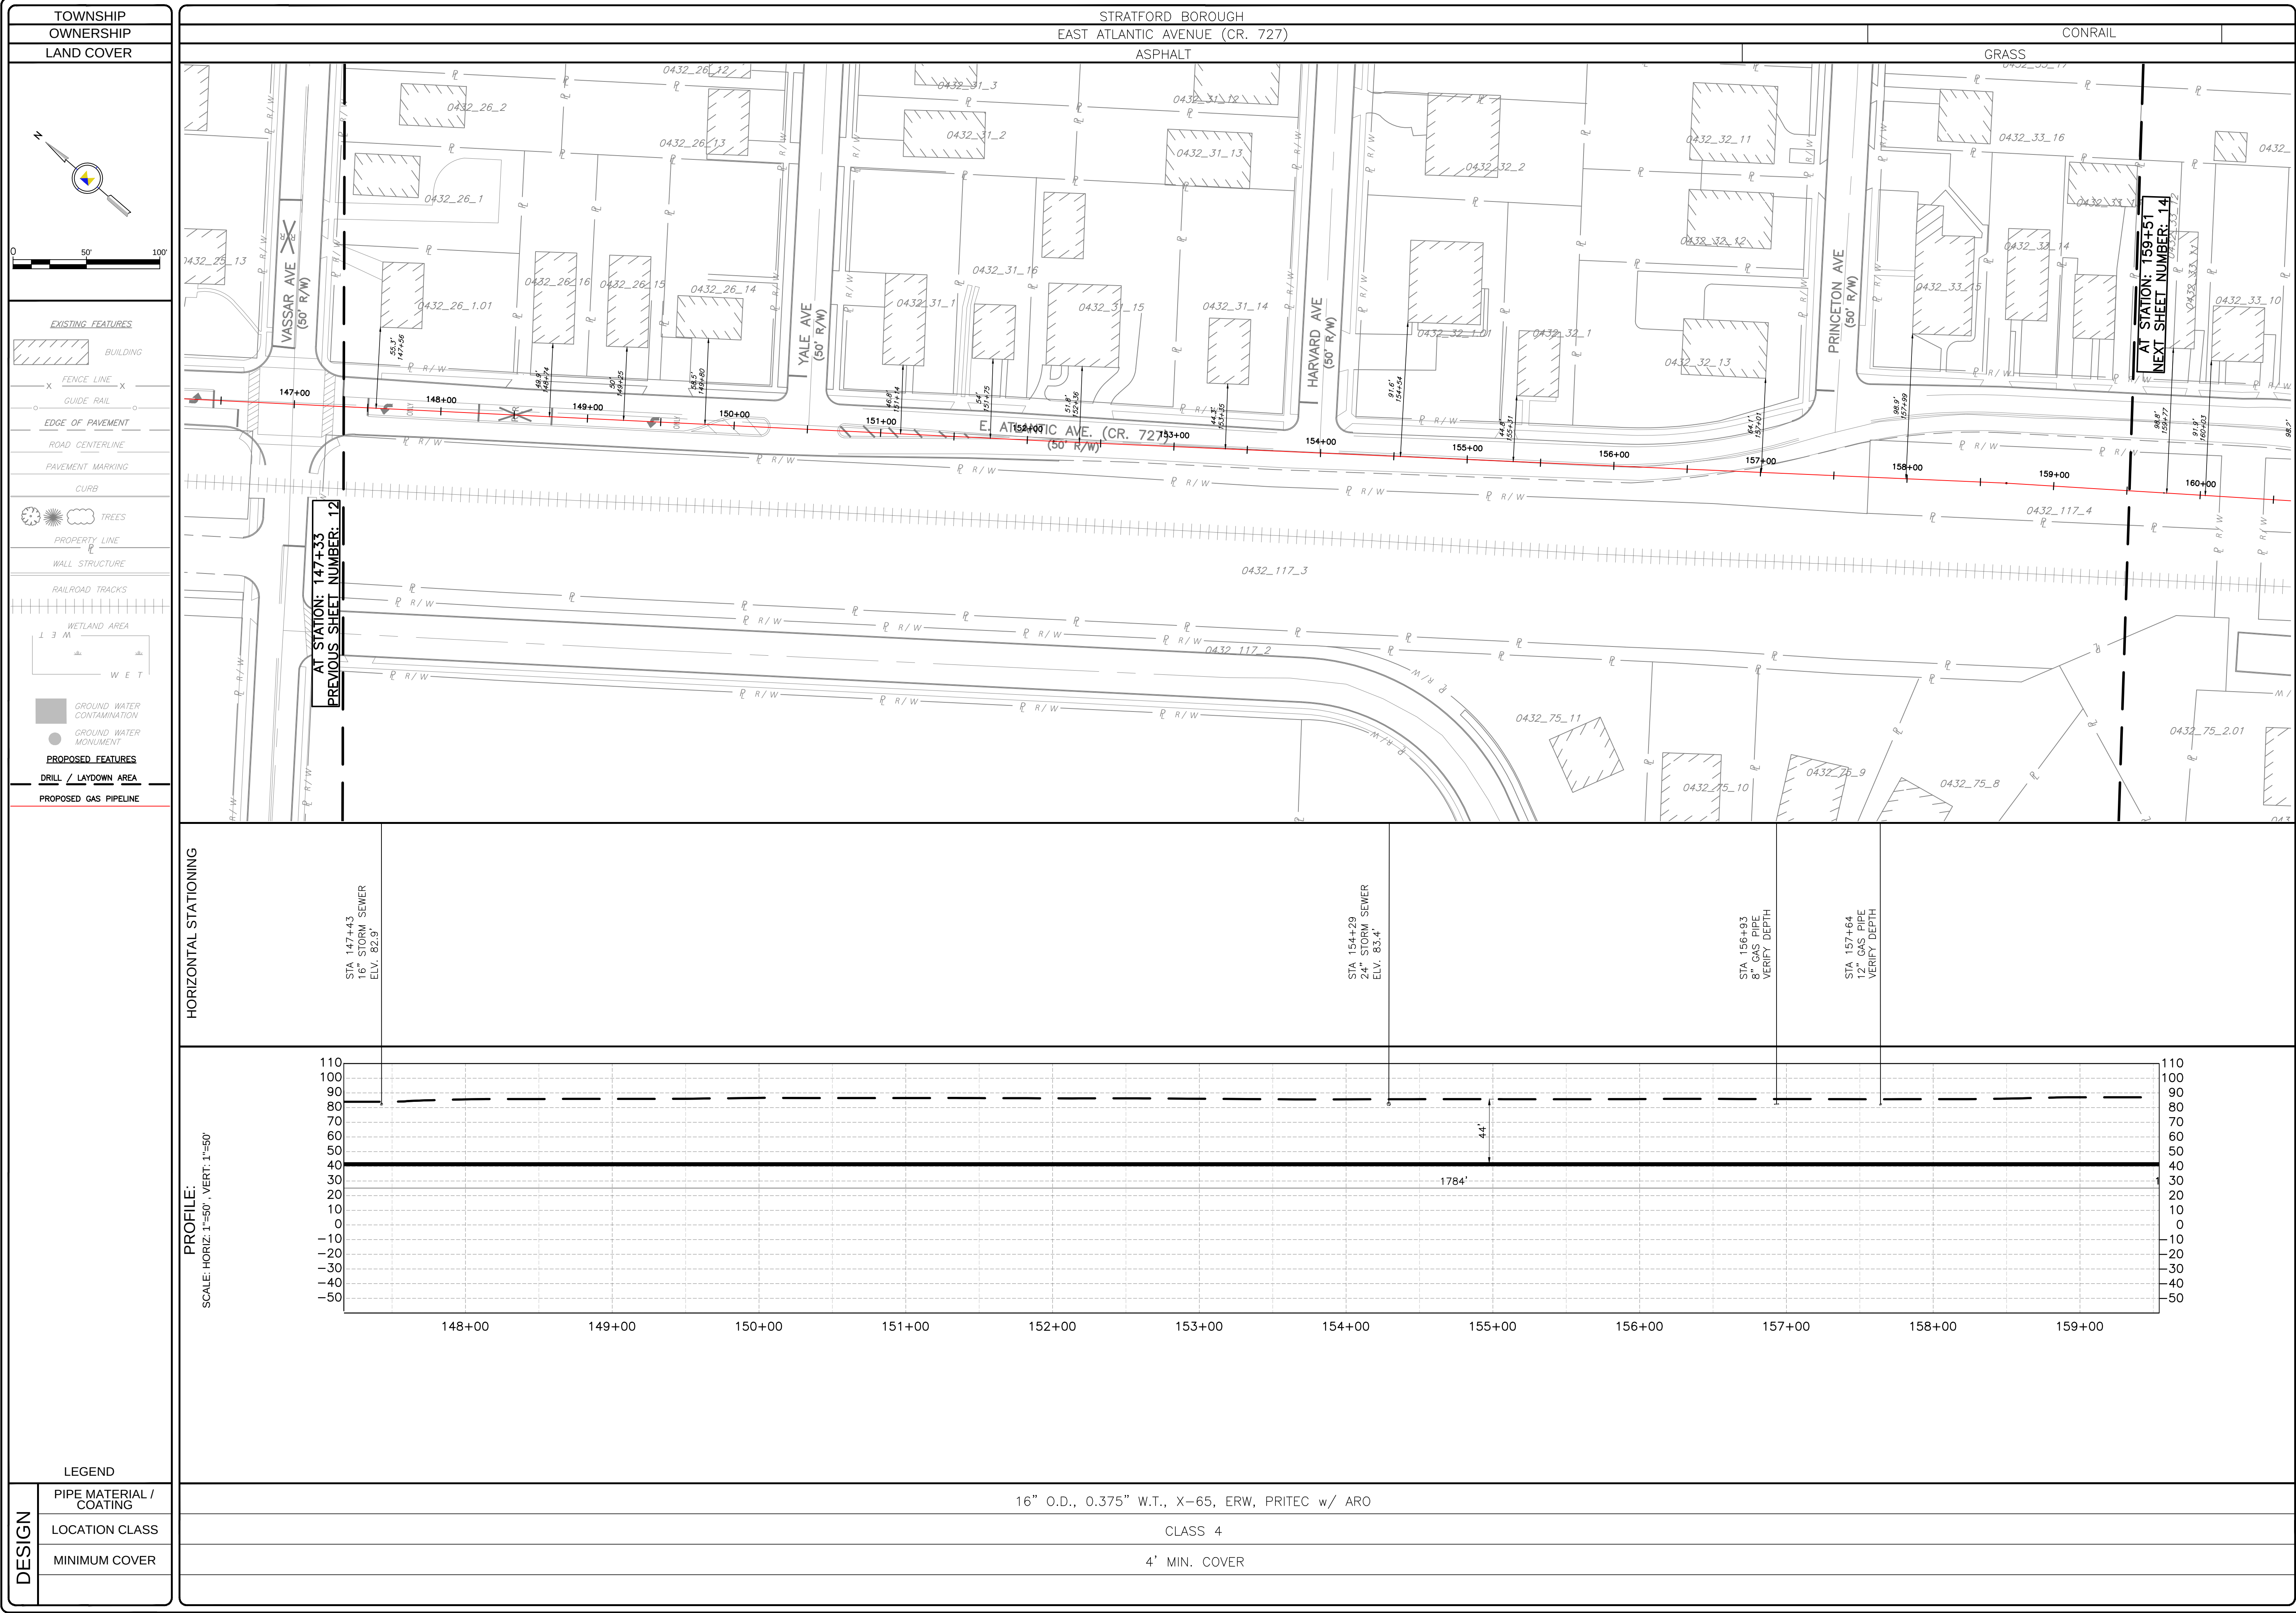

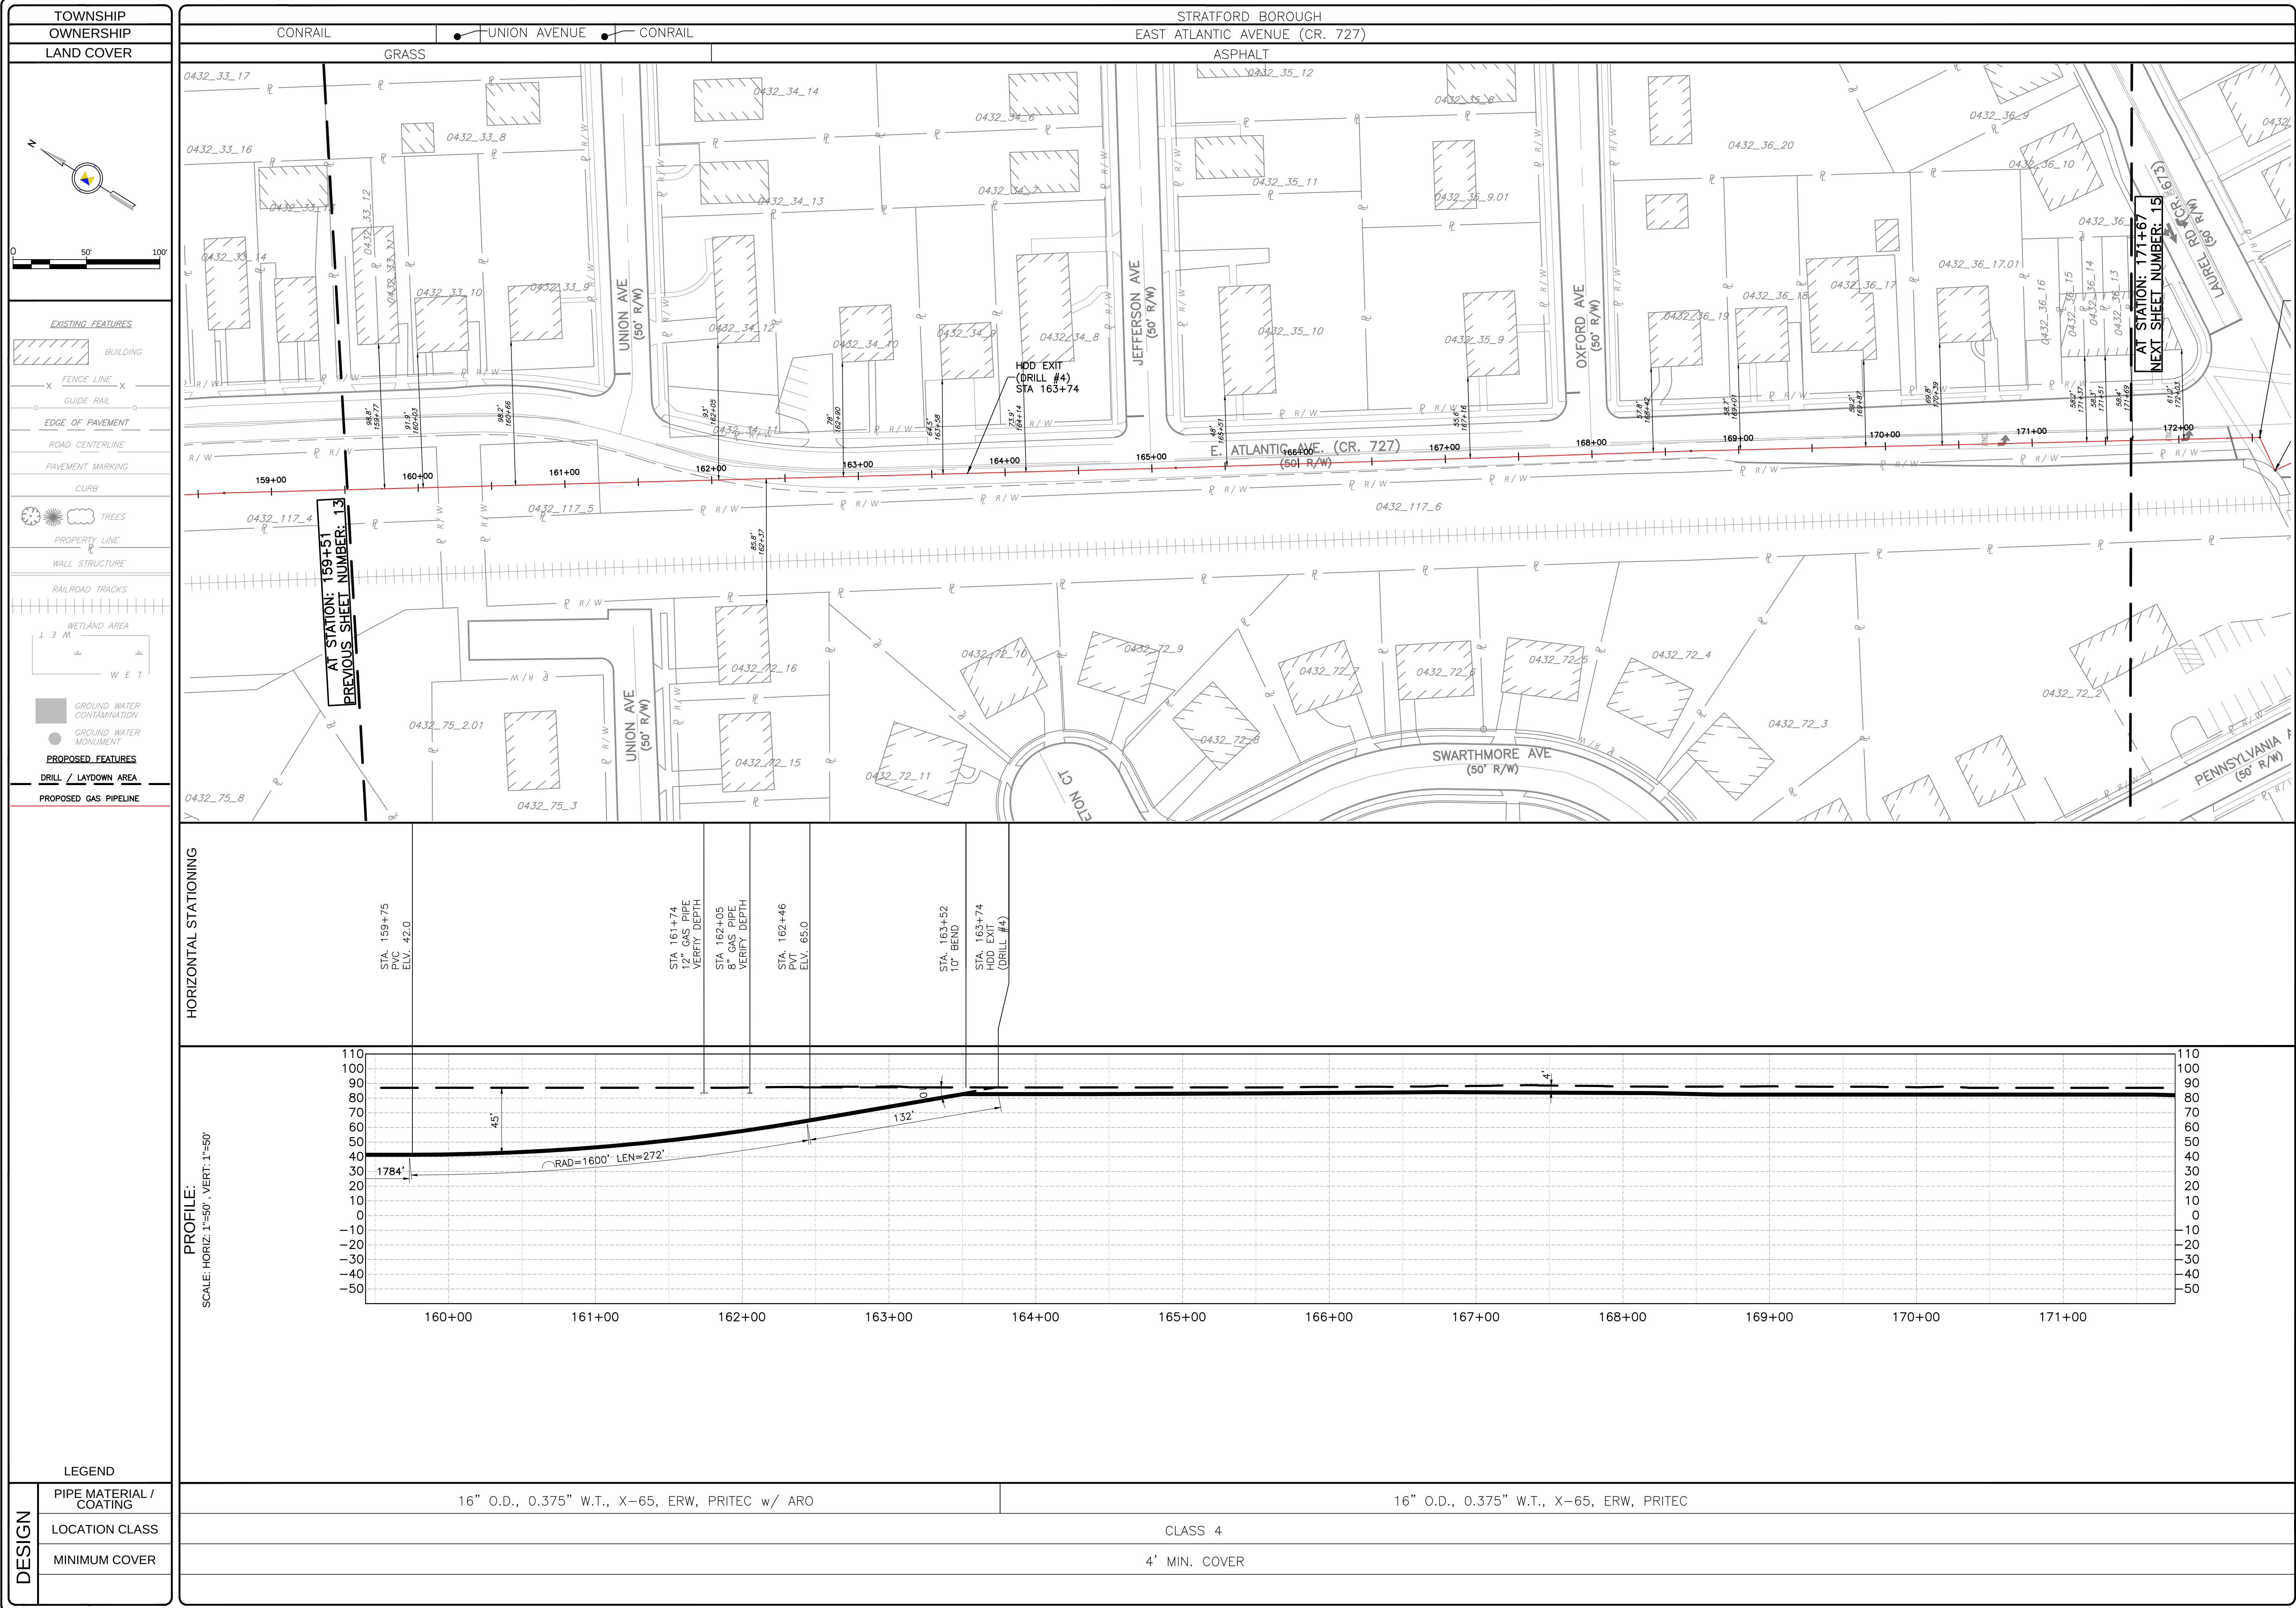

NO.	REVISION / ISSUE	APPROVE	DATE
1	REMOVED UTILITIES, SHOW HOUSE DIMS PER BPU	JH	01/25/2017
2	RE-ALIGNED BACK TO GRASSY AREA IN H-CELLA	JH	02/24/2017

SOUTH JERSEY GAS

16" NATURAL GAS PIPELINE

LAWNSIDE BOROUGH TO PINE HILL BOROUGH

CAMDEN COUNTY, NEW JERSEY

STA. 159+51 TO 171+67

Prepared For:

Prepared By:

KIELY CONSULTING CO.
J.F. ONE TEK PARK
9999 HAMILTON BOULEVARD
BREITENBURG, PA 17031
WWW.KIELYSERVICE.COM

Check:

FJM

Approved:

JH

Submit Date:

DEC. 30, 2016

Project No.:


16-00128


Dwg No.:


P-C114

Sheet No.:


14 OF 22

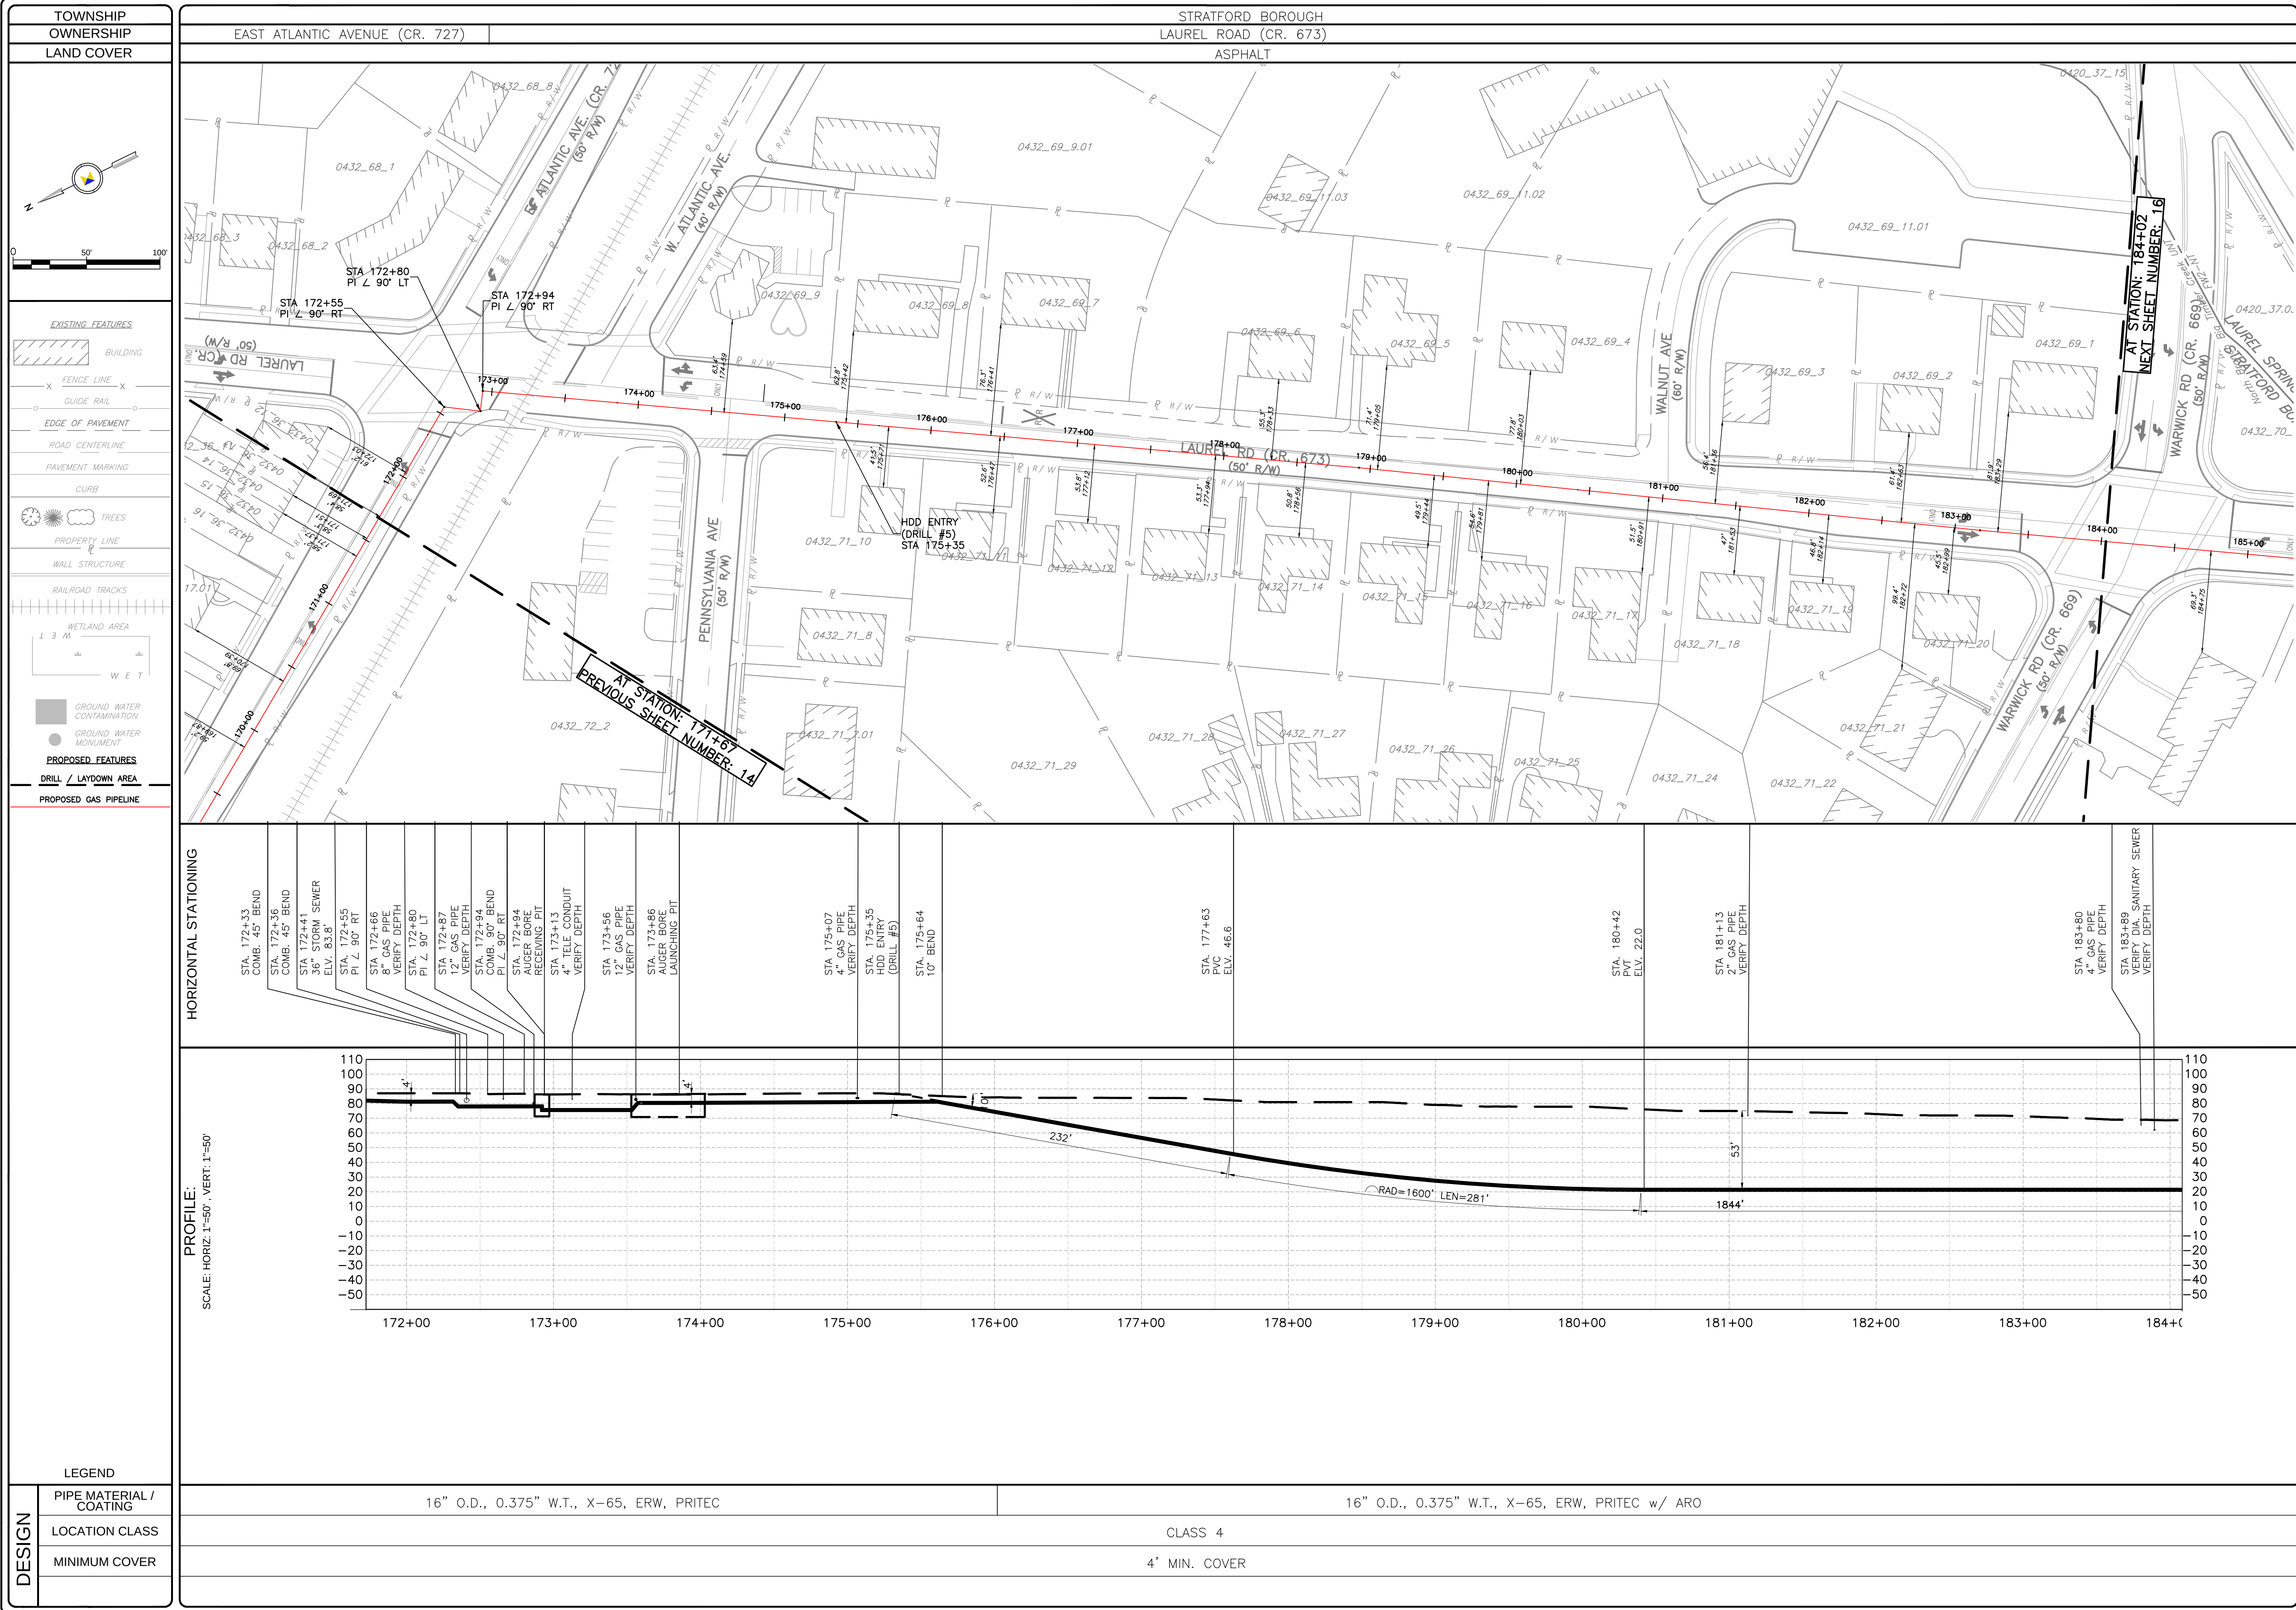

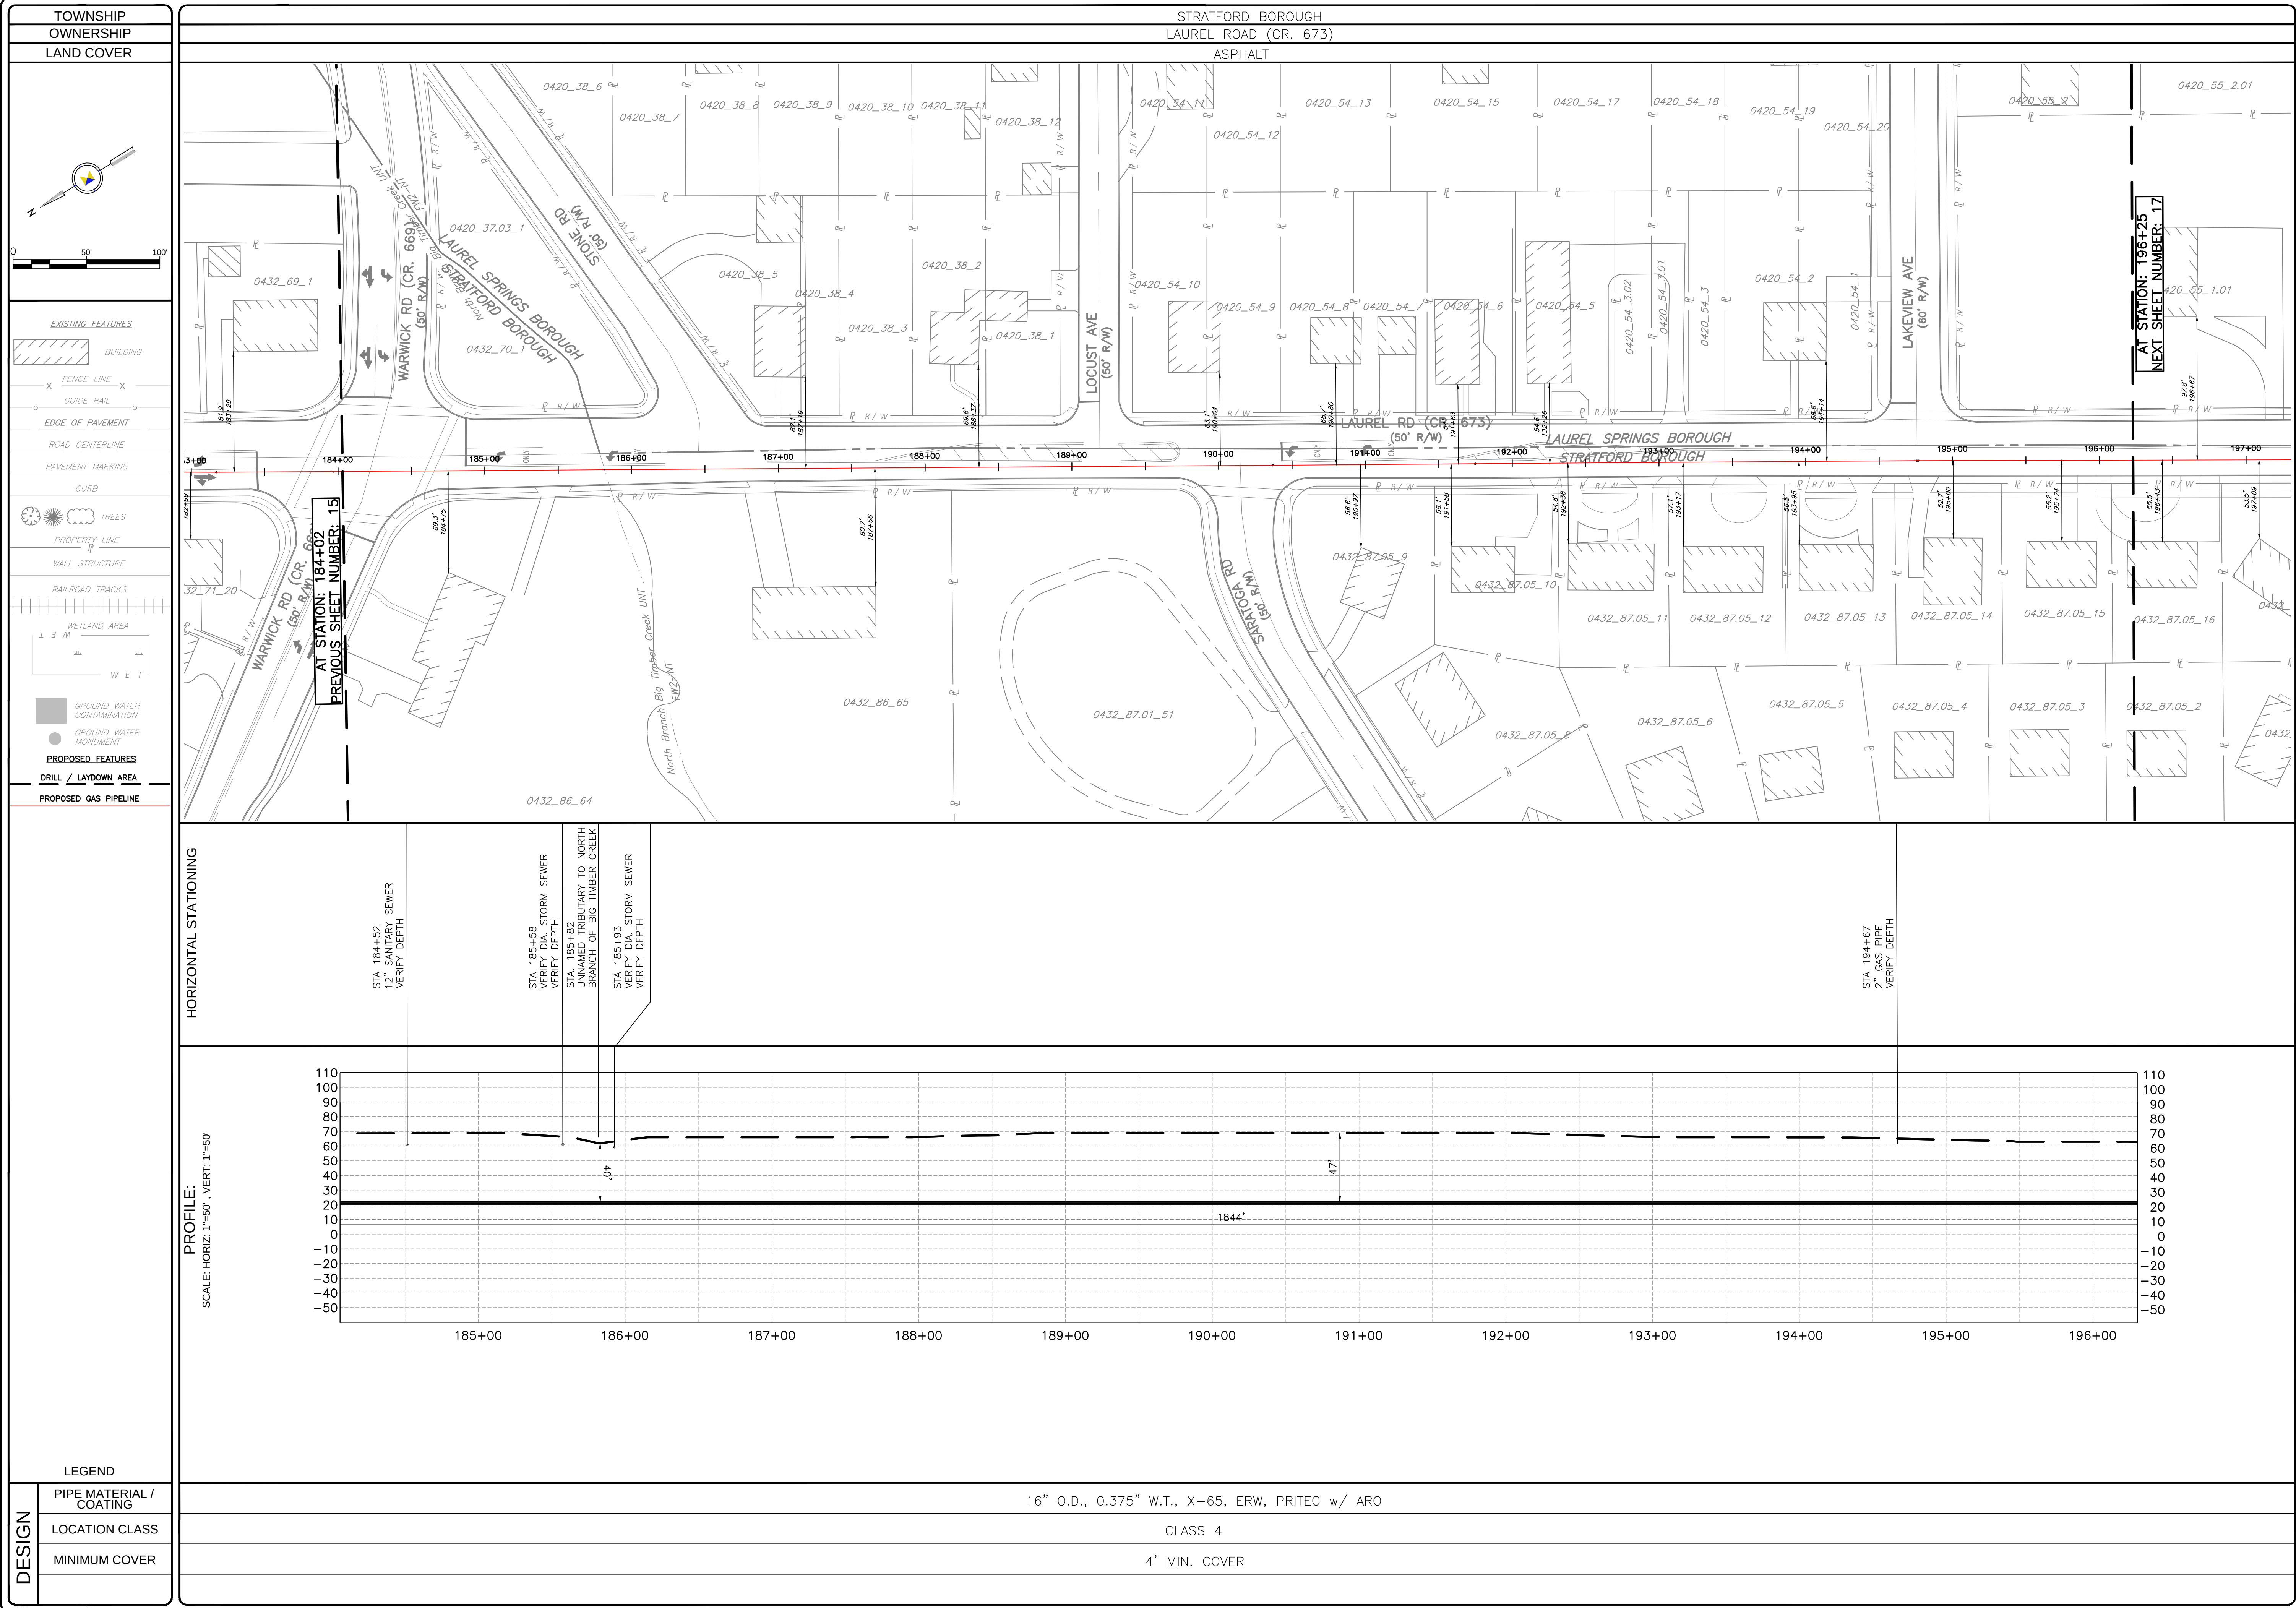

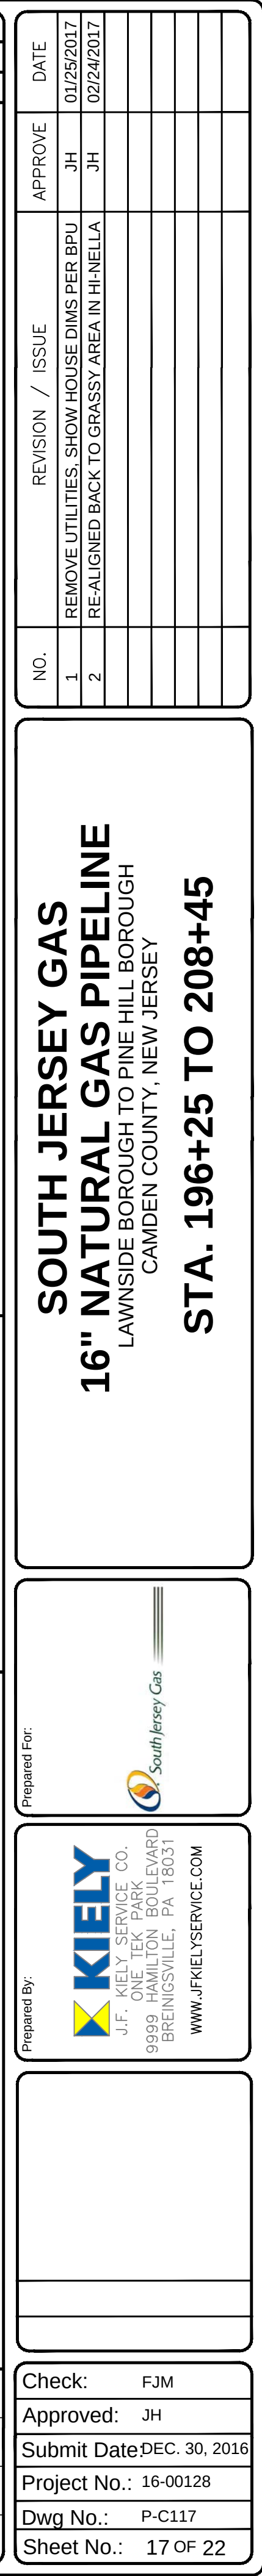

SOUTH JERSEY GAS 16" NATURAL GAS PIPELINE LAWNDSIDE BOROUGH TO PINE HILL BOROUGH CAMDEN COUNTY, NEW JERSEY STA. 208+48 TO 220+15									
Prepared For: 									
Prepared By:  JKIELY SERVICE CO. J.F. KIELY, INC. TECHNOLOGY 9999 HAMILTON BOULEVARD BRENNINGVILLE, PA 18031 WWW.JKIELYSERVICE.COM									
<table border="1"> <tr> <td> </td> <td> </td> <td> </td> <td> </td> <td> </td> </tr> </table>									
Check:		FJM							
Approved:		JH							
Submit Date:		DEC. 30, 2016							
Project No.:		16-00128							
Dwg. No.:		P-C118							
Sheet No.:		18 OF 22							
NO.	REVISION / ISSUE	APPROVE	DATE						
1	REMOVED UTILITIES SHOW HOUSE DIMS PER BPU	JH	01/25/2017						
2	RE-ALIGNED BACK TO GRASSY AREA IN HINELLA	JH	02/24/2017						

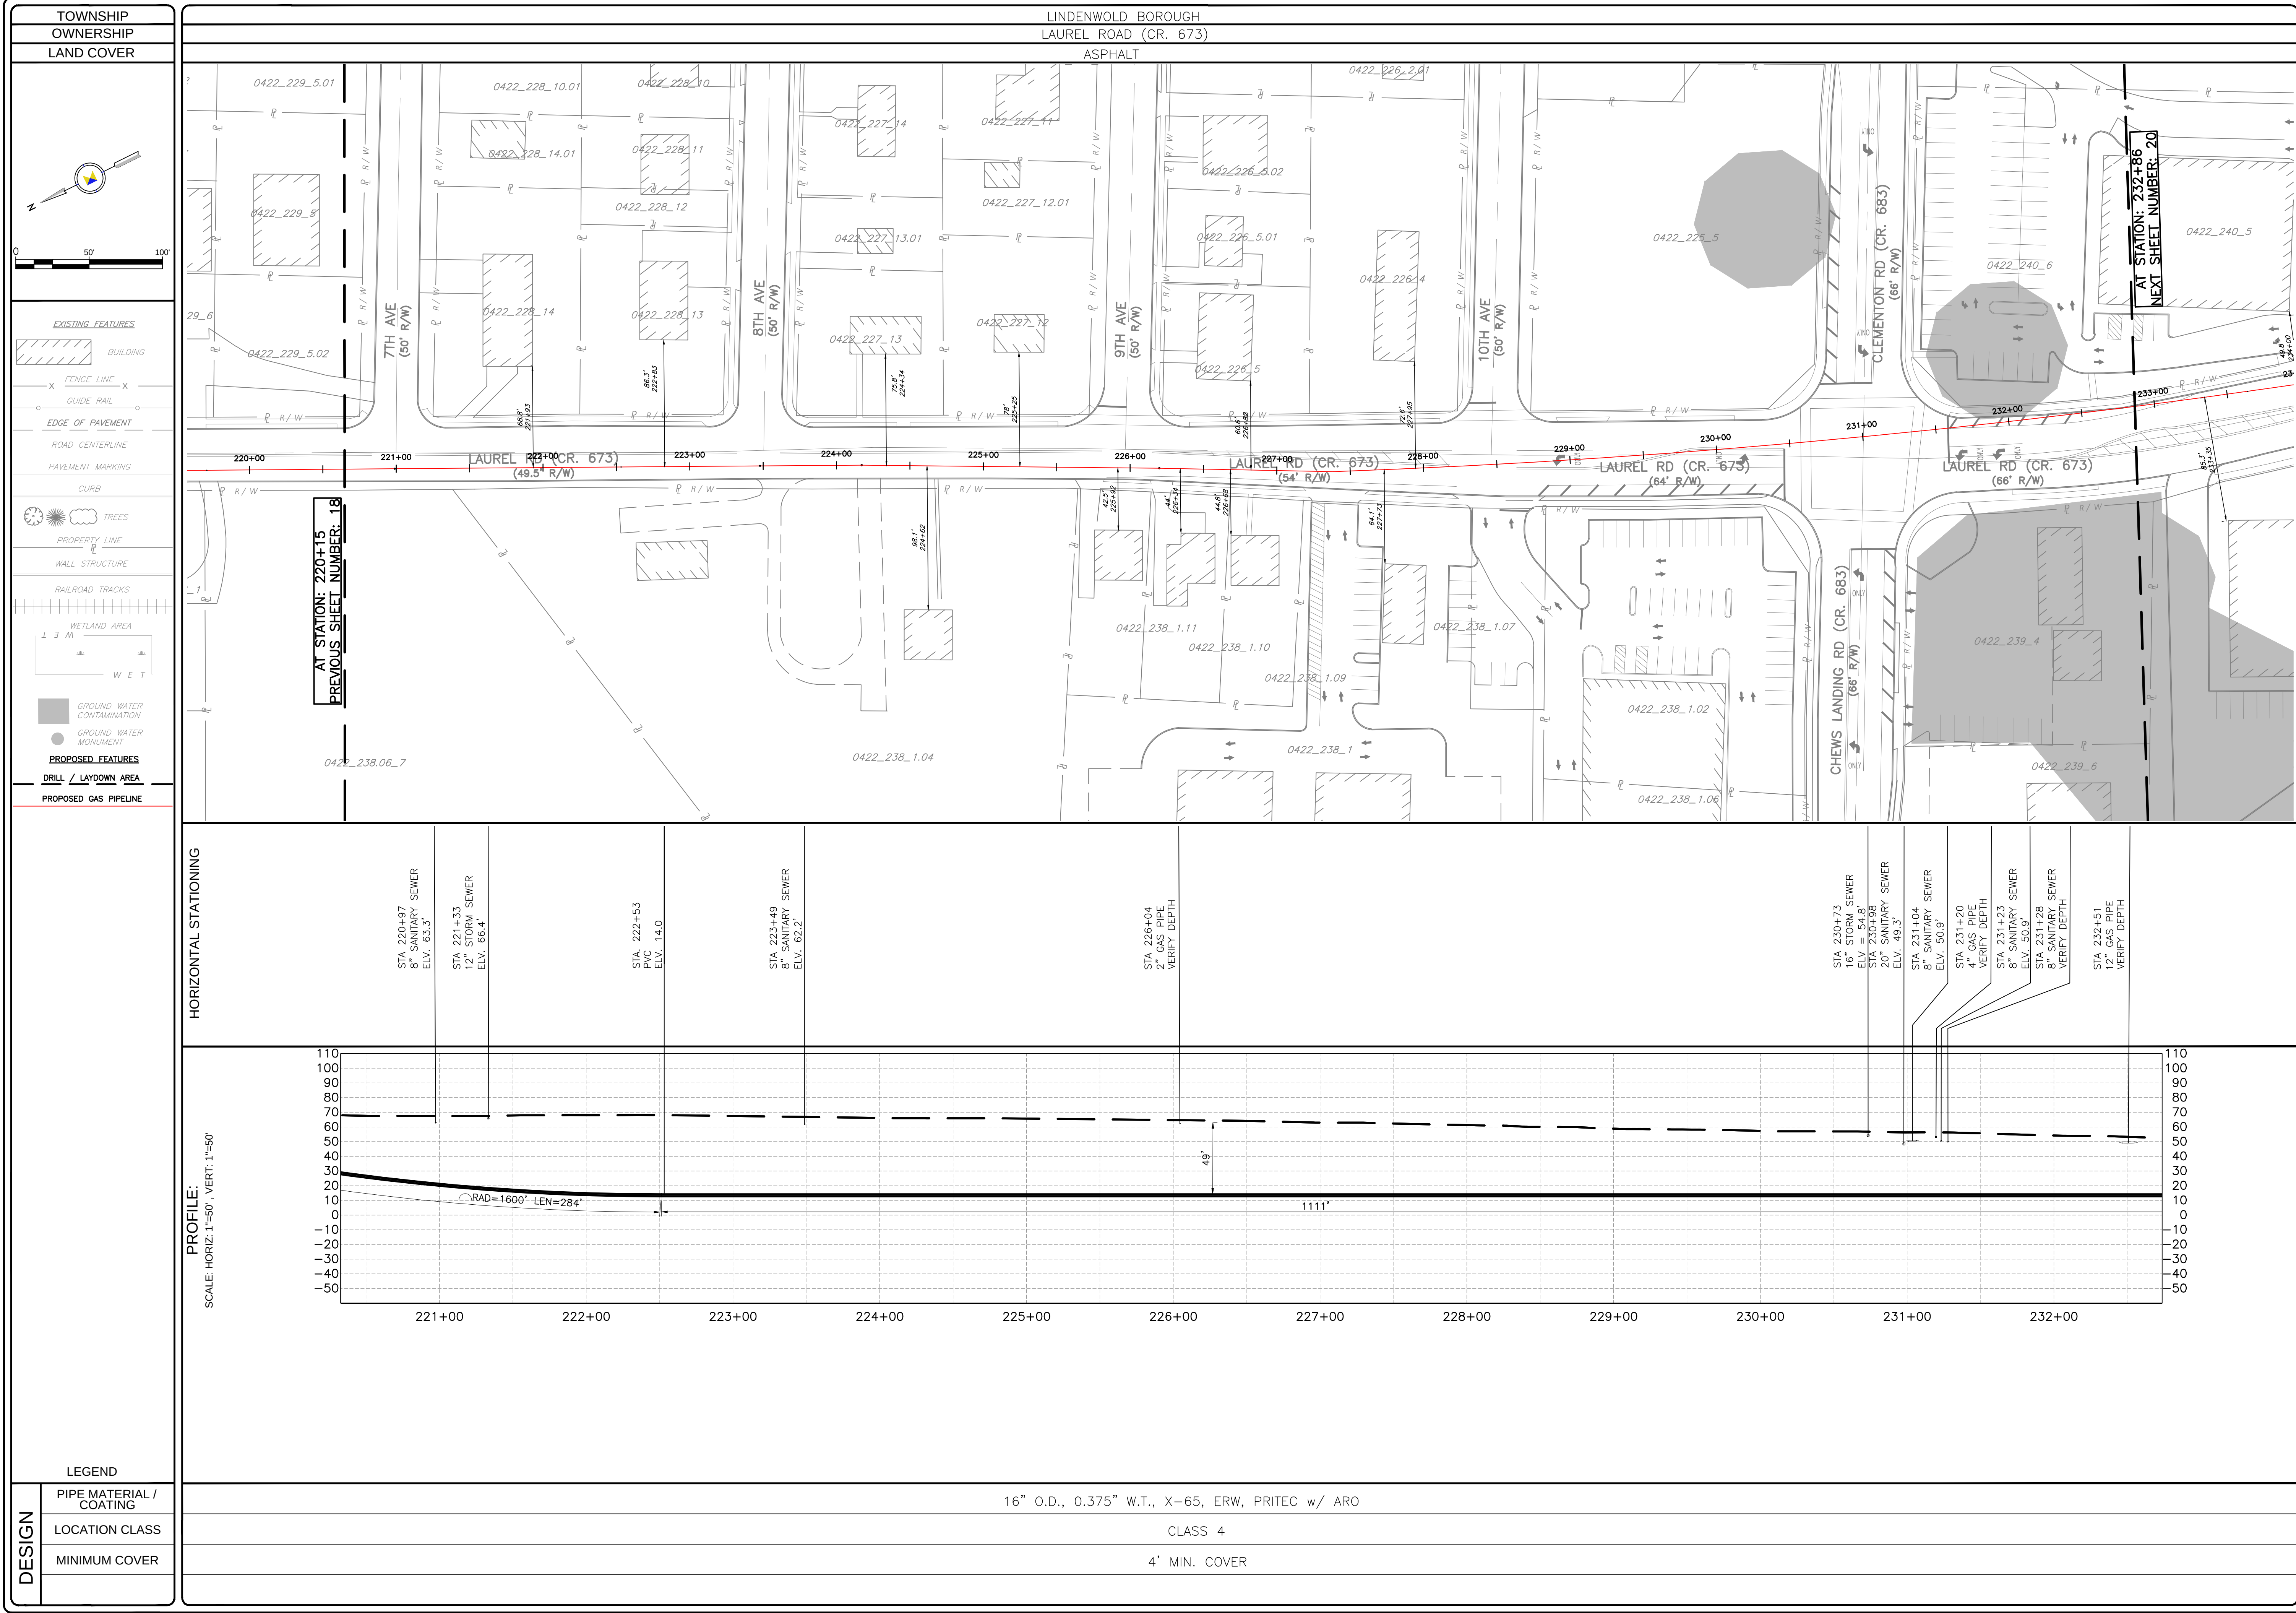

NO.	REVISION / ISSUE	APPROVE	DATE
1	REMOVED UTILITIES SHOW HOUSE DIMS PER BPU	JH	01/25/2017
2	RE-ALIGNED BACK TO GRASSY AREA IN H-NELLA	JH	02/24/2017

SOUTH JERSEY GAS

16" NATURAL GAS PIPELINE

LAWNSIDE BOROUGH TO PINE HILL BOROUGH

CAMDEN COUNTY, NEW JERSEY

STA. 220+15 TO 232+86

Prepared By:

KIELY
J.F. ONE TEK PARK
9999 HAMILTON BOULEVARD
BREITENBURG, PA 18031
WWW.KIELYSERVICE.COM

Prepared For:

Check:

FJM

Approved:

JH

Submit Date:

DEC. 30, 2016

Project No.:


16-00128


Dwg No.:

P-C119

Sheet No.:

19 OF 22

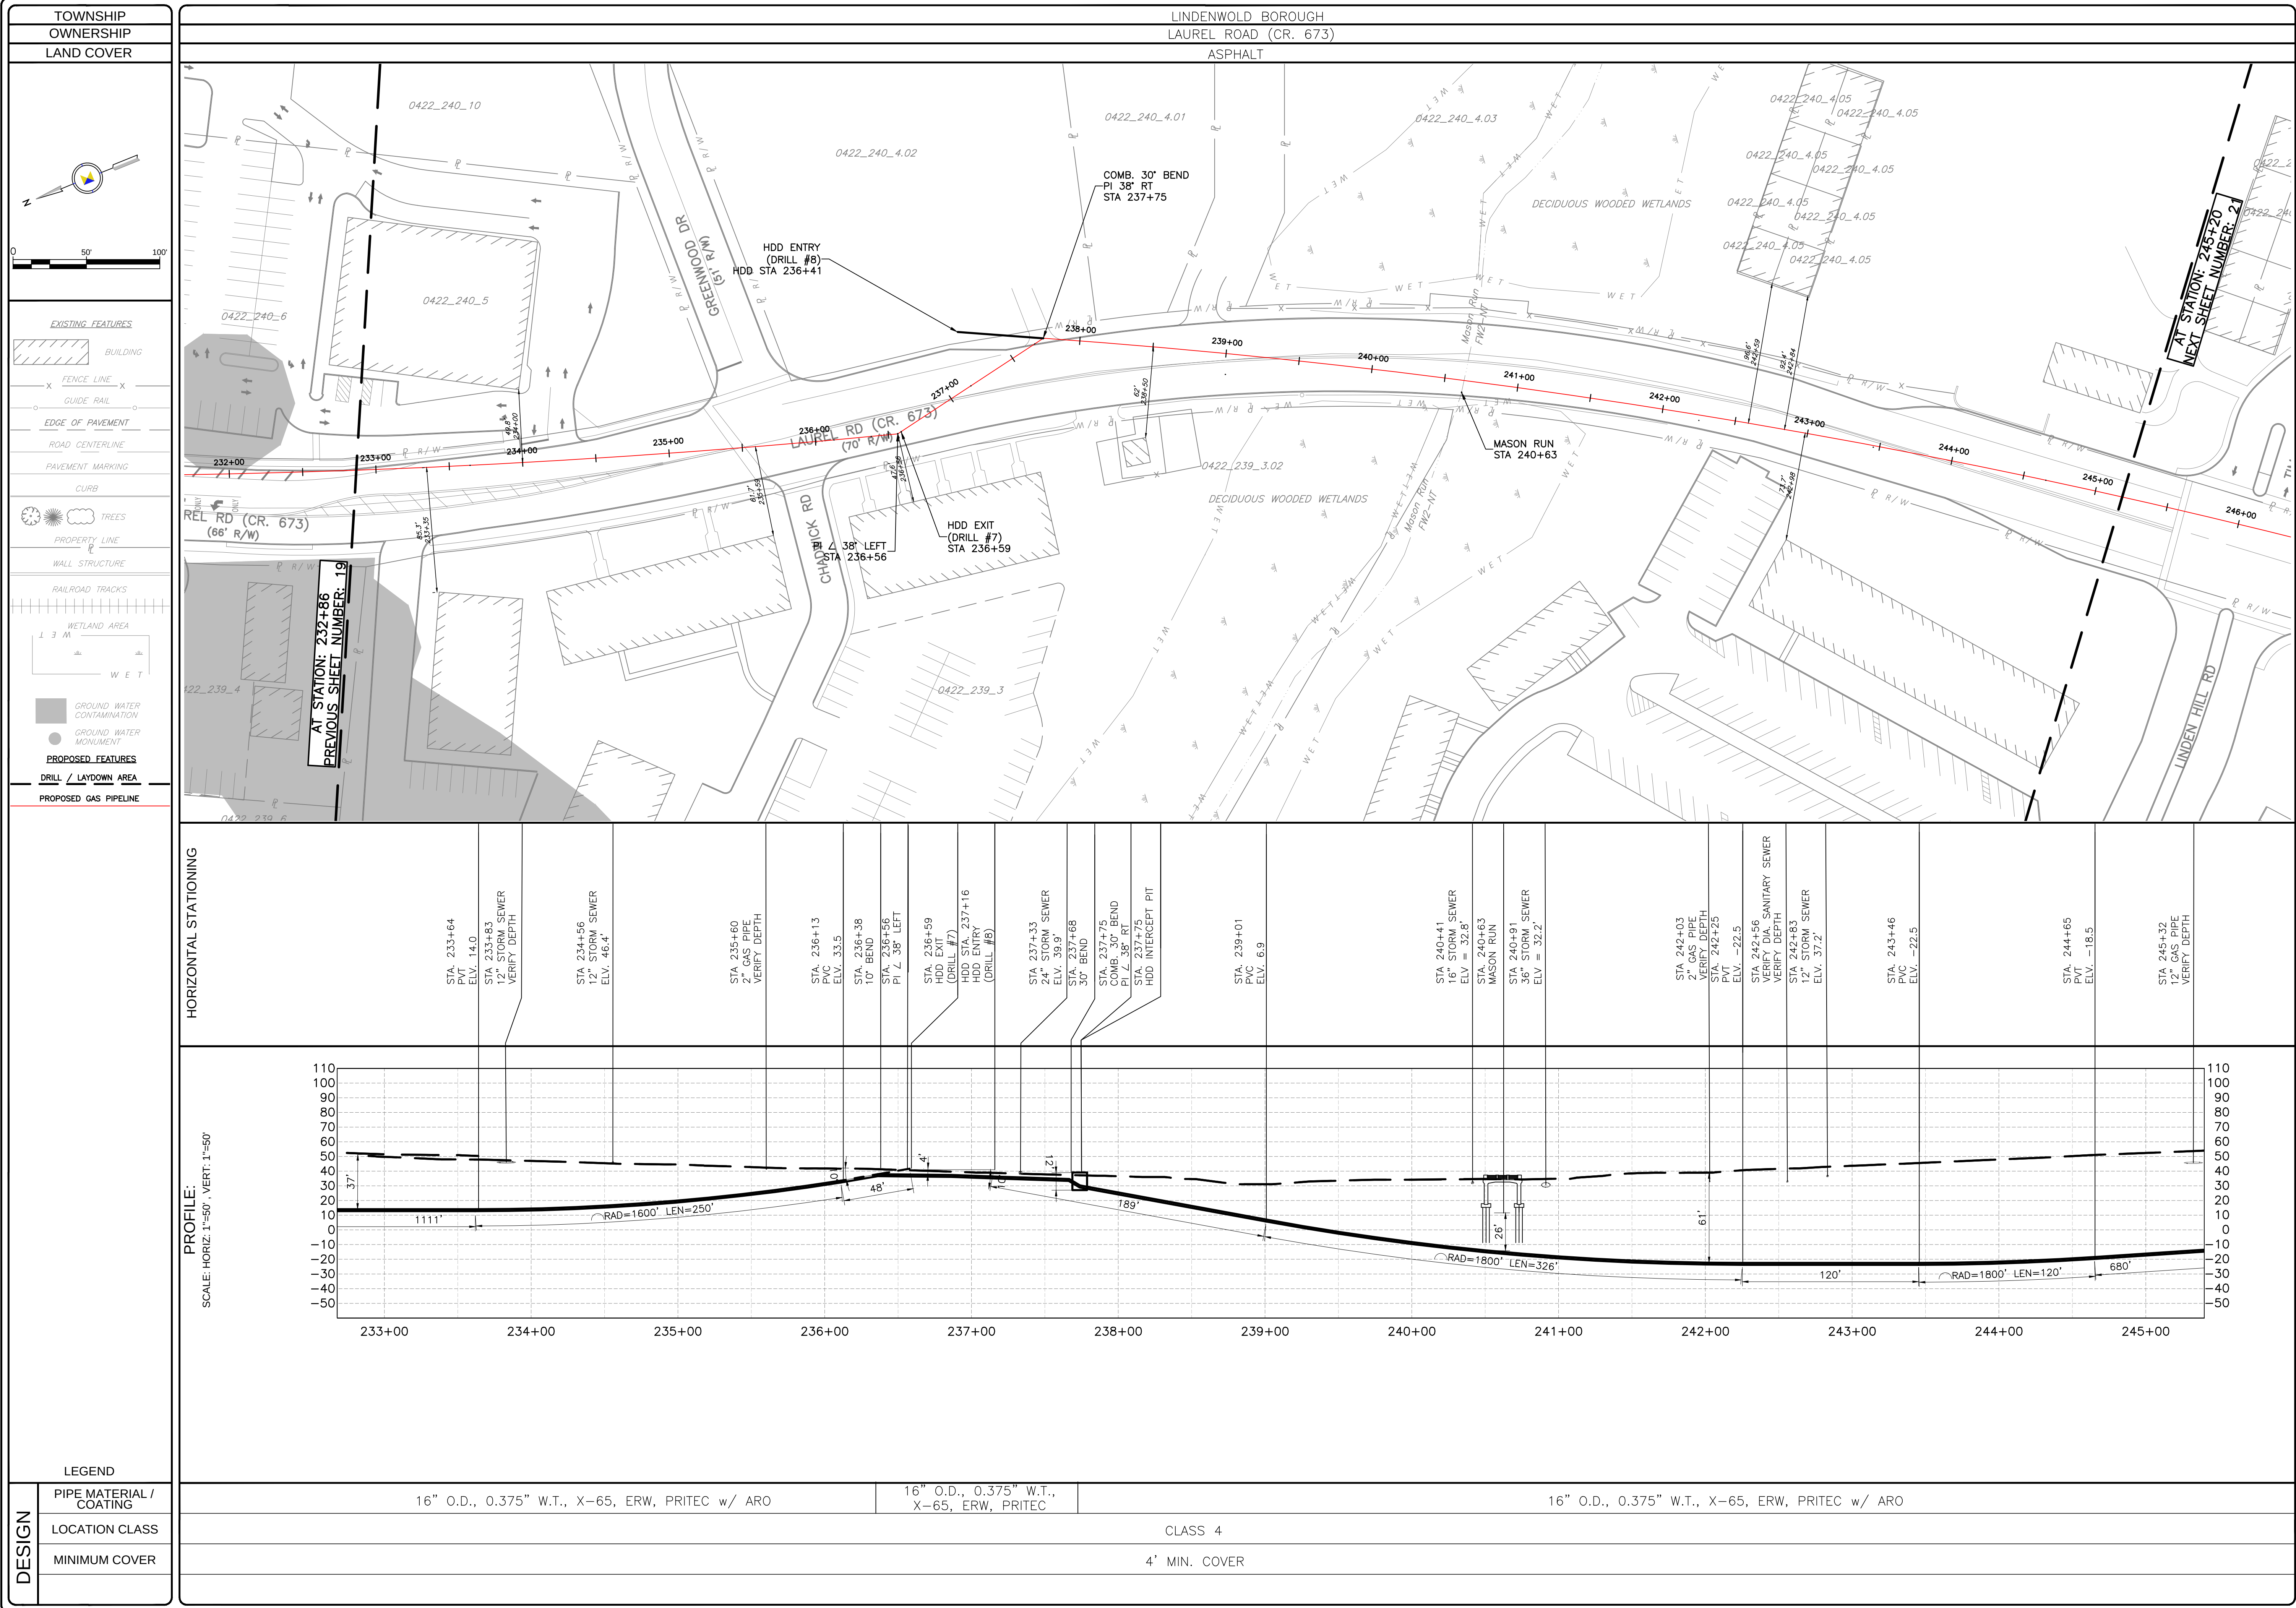

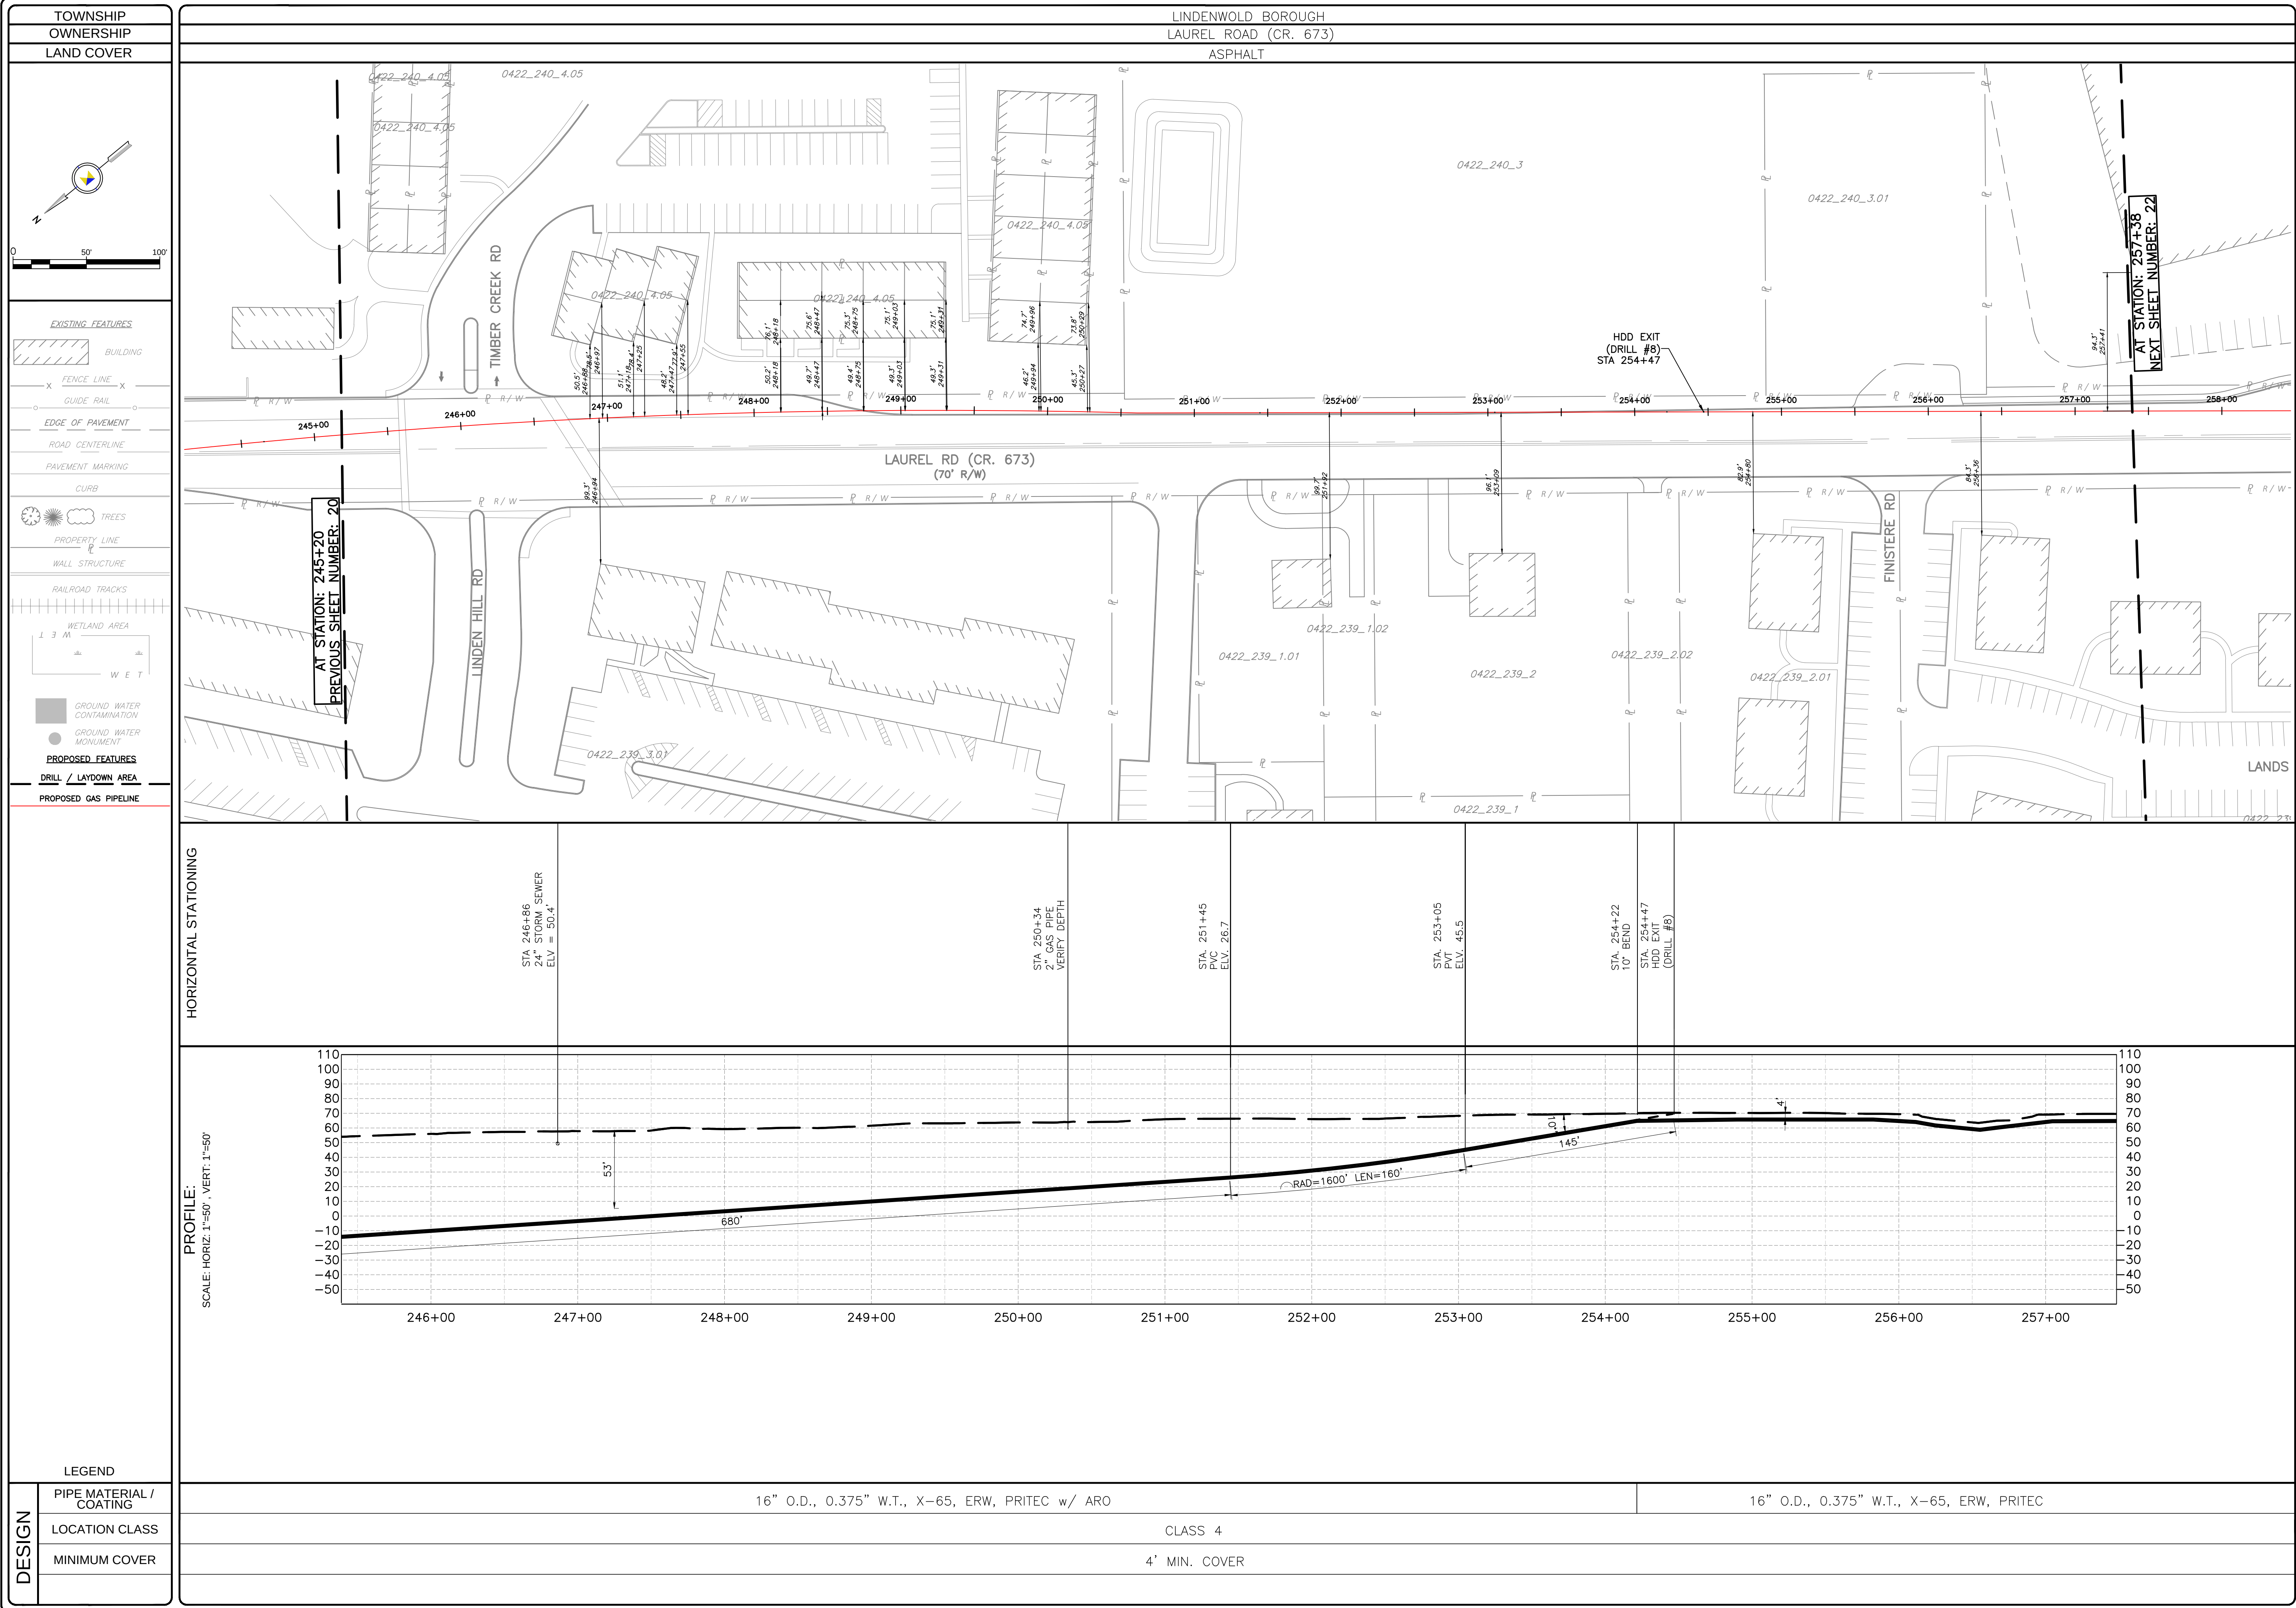


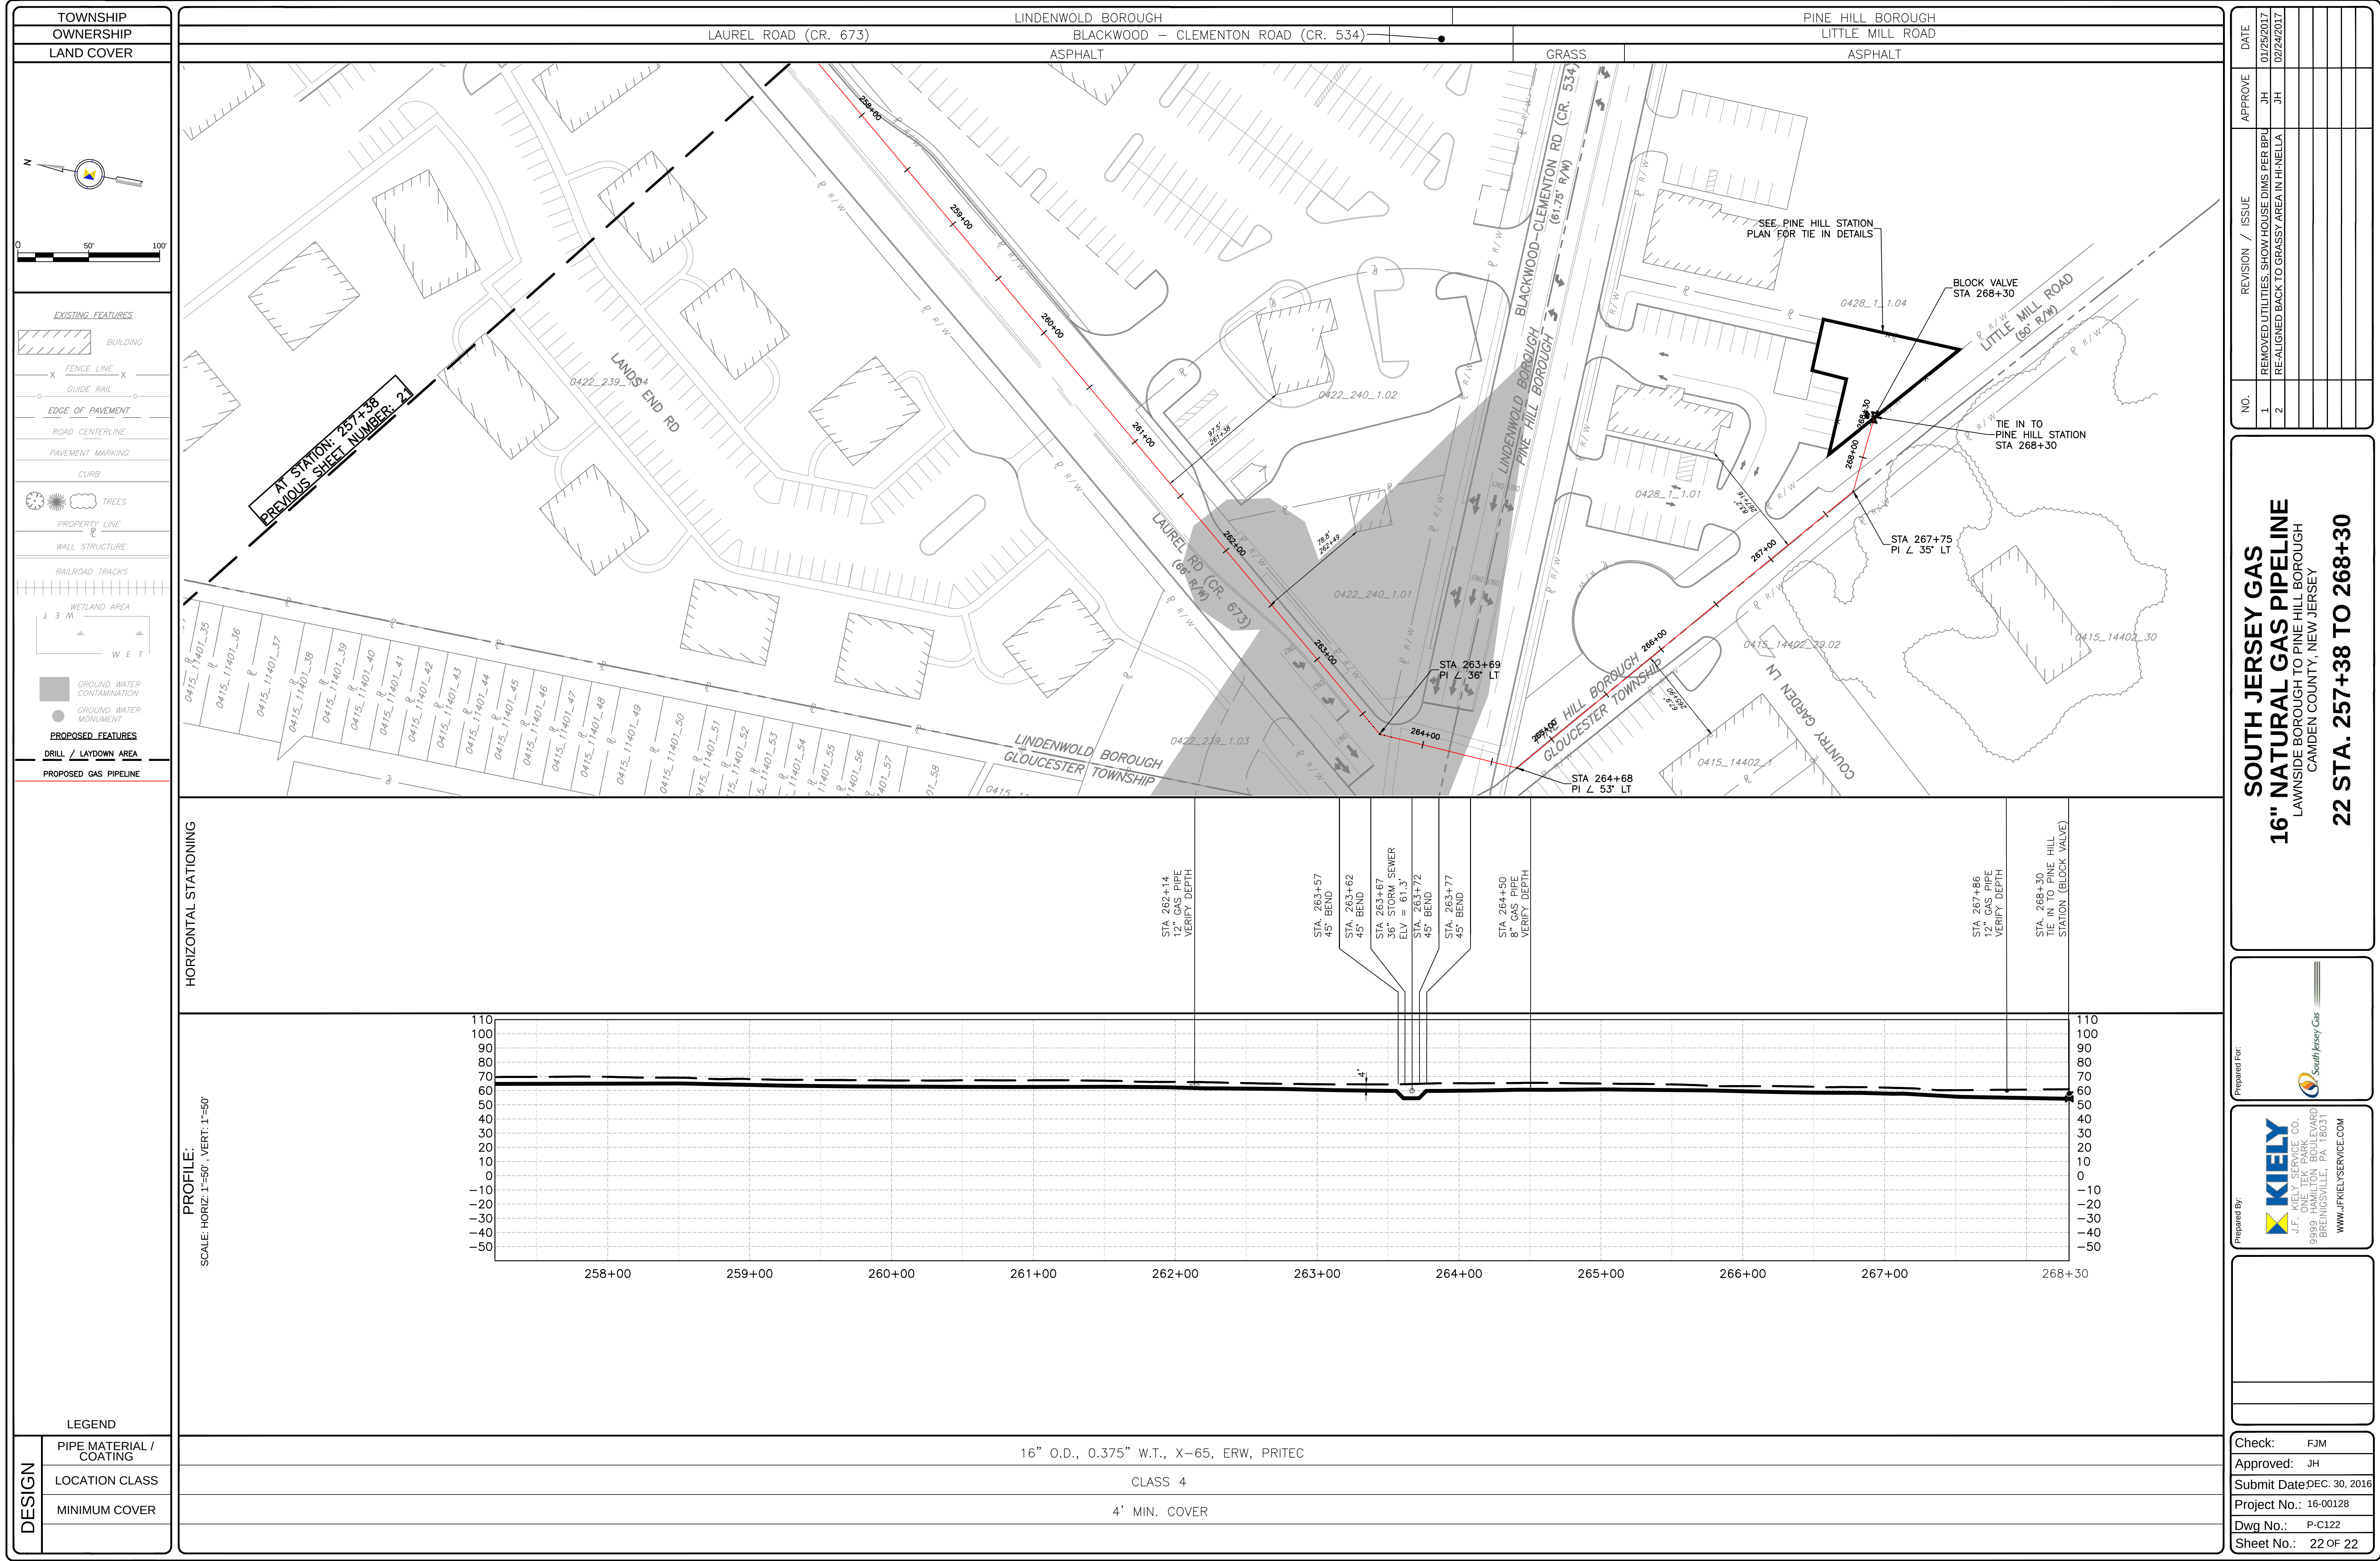



Exhibit C

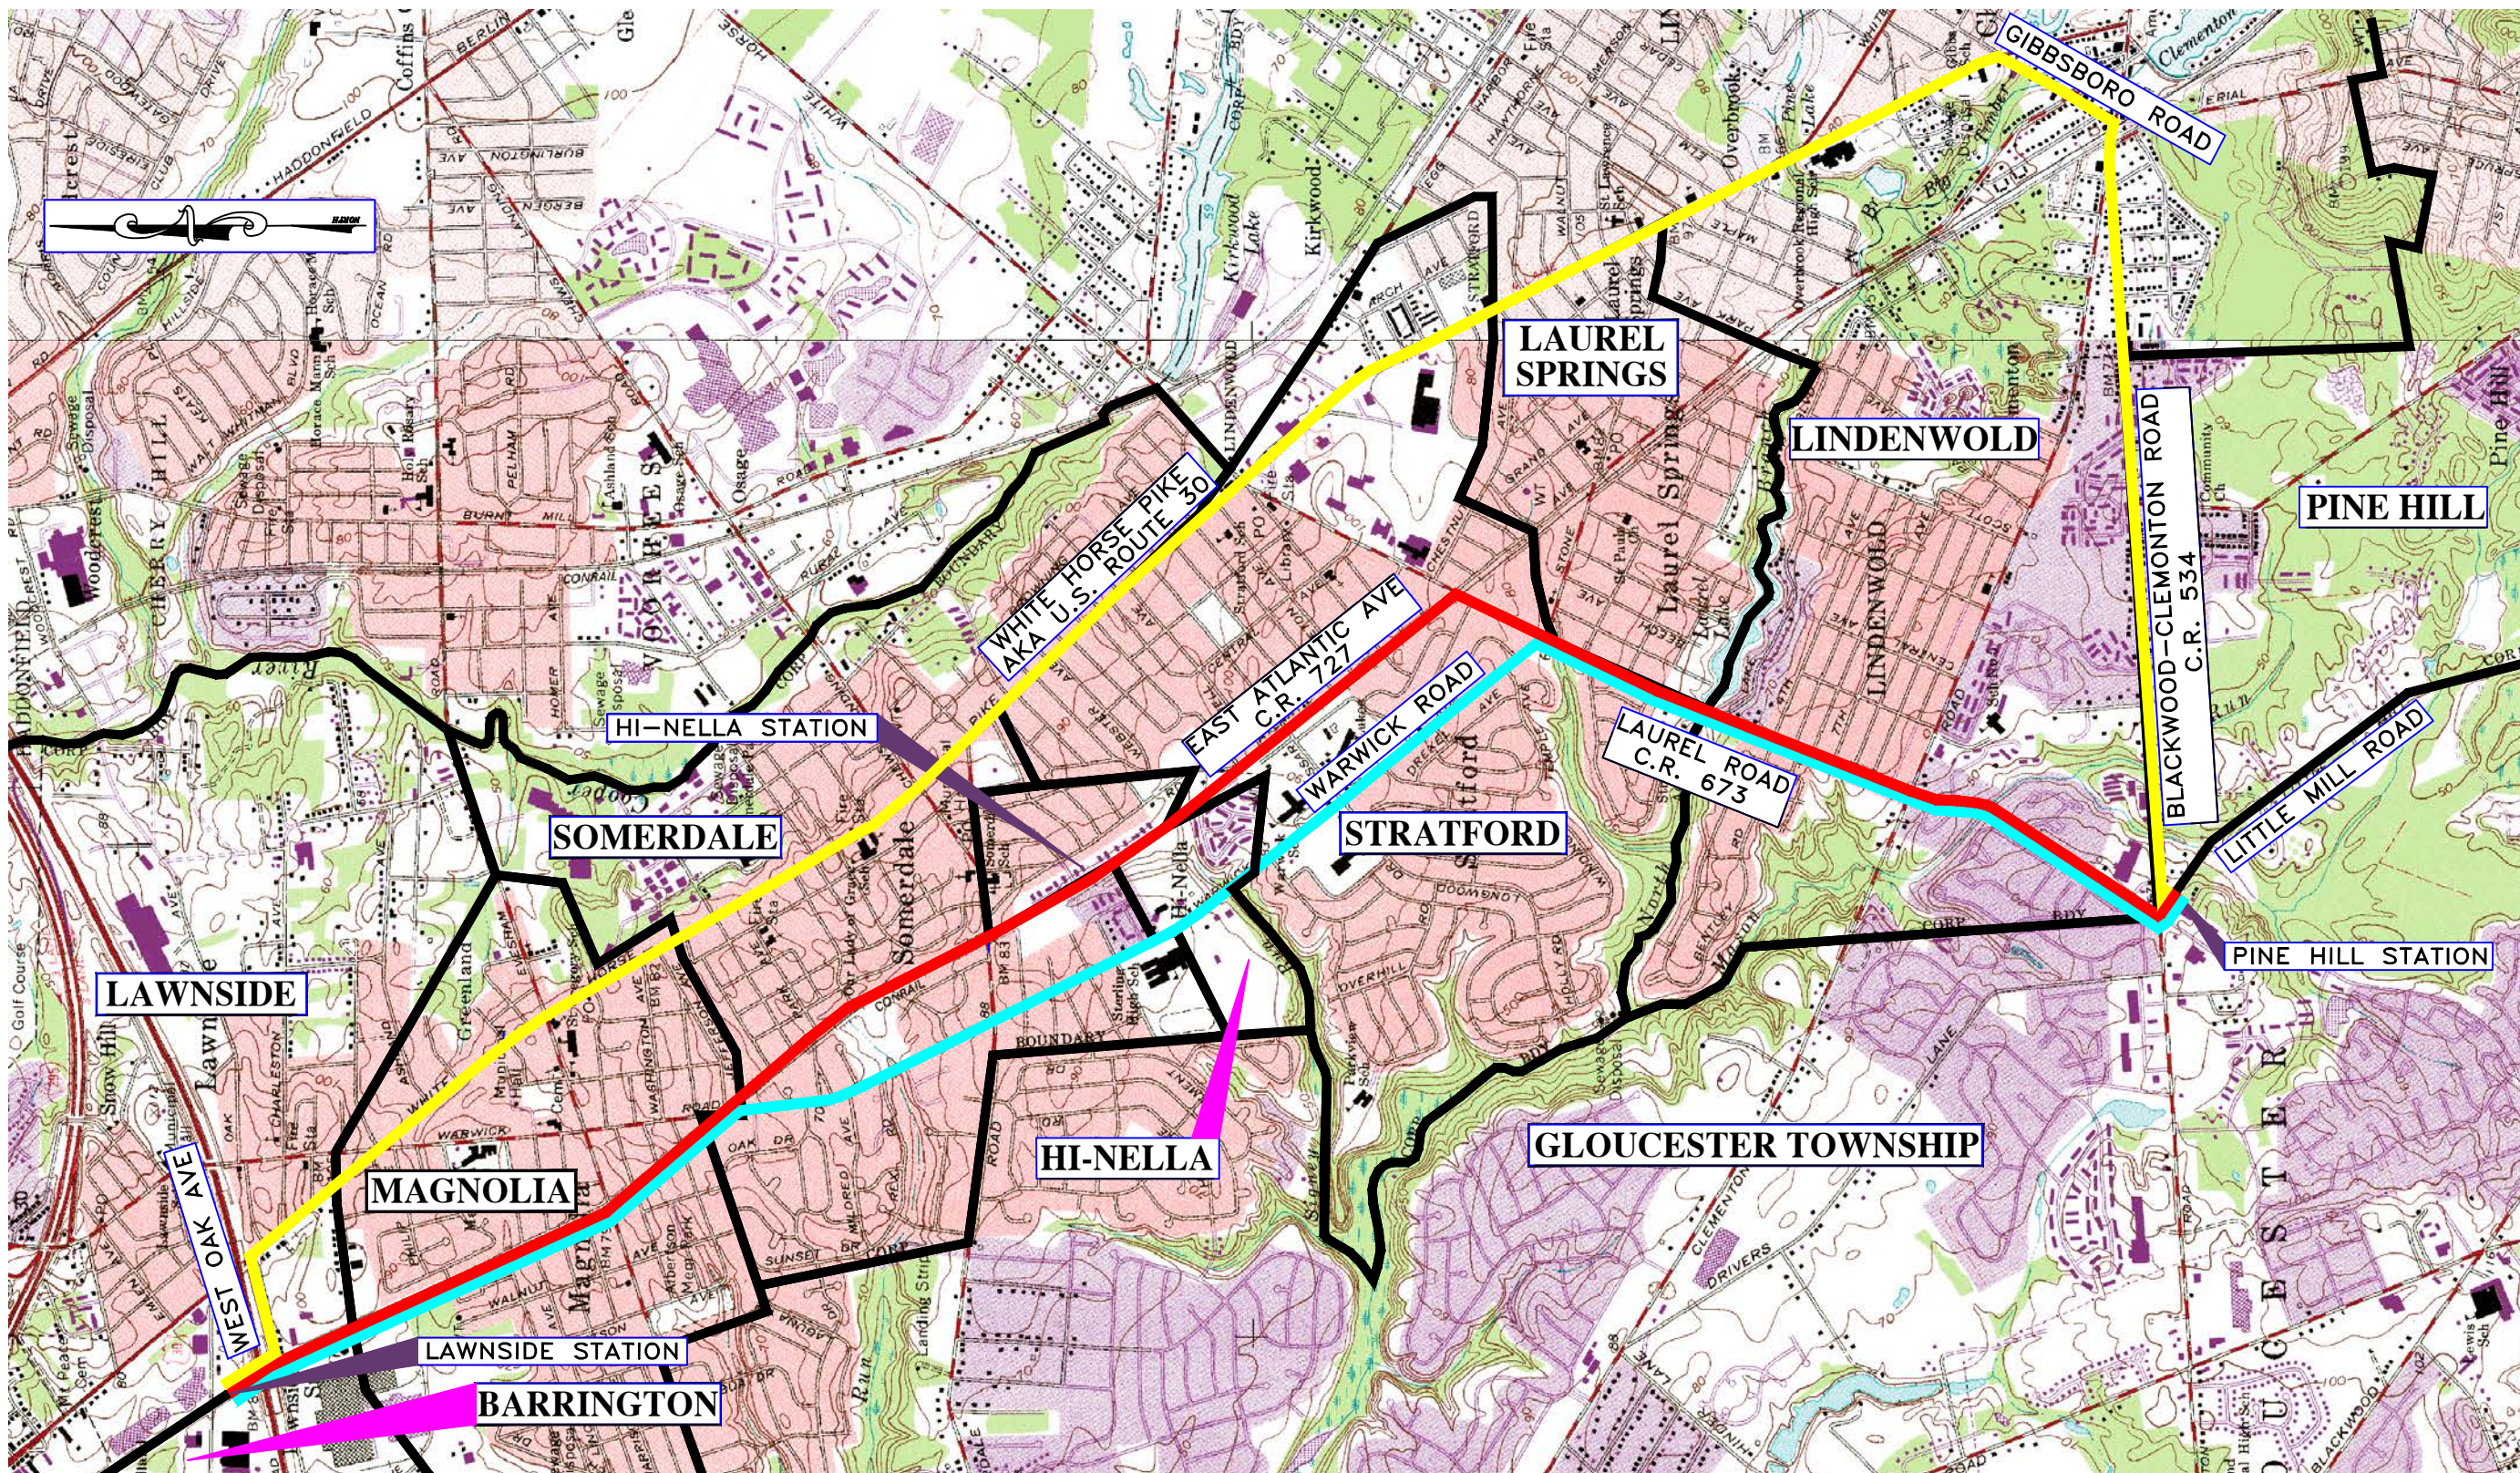

LEGEND

- ROUTE A
- ROUTE B
- ROUTE C

GRAPHIC SCALE

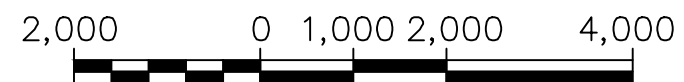

1 inch = 2,000 ft.



**ALTERNATE ROUTE EXHIBIT
 PHASE I - LAWN SIDE PIPELINE
 REPLACEMENT AND STATION
 REBURFISHMENT PROJECT**

CAMDEN COUNTY NEW JERSEY

DRAWN: A.R.P.	SCALE: 1"=2,000'	DRAWING NO.:
CHECKED: R.A.B.		DWP-127
DATE: 1/11/2017	SHEET NO: 1 of 1	

Exhibit D

South Jersey Gas Company
Proposed 16" Natural Gas Pipeline for System Reinforcement
Camden County

12/21/16

Count	Tract No. ¹	Prop. 16" P/L w/in SJG Easement (Y/N)	County	Municipality	Block	Lot	Property Address	Owner Name and Mailing Address	Type of Structure ²	Distance to Structure (ft.)	Station ³	Sheet Number in Drawing Set
RESIDENTIAL - Distance to Structure: 0 to 25 FT												
RESIDENTIAL - Distance to Structure: 26 to 50 FT												
1	CM-LS-003	N	Camden	Lawnside	1303	1	192 W OAK AVE	WALKER, ROBERT 192 W OAK AVENUE LAWNSIDE, NJ 08045	<u>H</u>	26, L	6+40	1
2	CM-MG-027	N	Camden	Magnolia	2.02	10	409 NE ATLANTIC AVE	MELK, EVELYN M 409 NE ATLANTIC AVE MAGNOLIA, NJ 08049	<u>H</u> , S	40, L	36+40	3
3	CM-MG-030	N	Camden	Magnolia	2.05	16	315 NE ATLANTIC AVE	FEDORIW, RICKEY M (PRIVATE CAPITAL) PO BOX 19409 CHARLOTTE NC 28224	<u>H</u>	48, L	38+96	4
4	CM-MG-031	N	Camden	Magnolia	2.05	17	309 NE ATLANTIC AVE	HANNIGAN, THOMAS J & MARY P 309 NE ATLANTIC AVE MAGNOLIA, NJ 08049	<u>H</u> , S(garage)	47, L	39+41	4
5	CM-MG-032	N	Camden	Magnolia	2.05	18	305 NE ATLANTIC AVE	SHEEKS, MICHAEL D & LINDA A 305 NE ATLANTIC AVE MAGNOLIA, N J 08049	<u>H</u> , S	41, L	39+95	4
6	CM-MG-033	N	Camden	Magnolia	2.05	19	301 NE ATLANTIC AVE	VERZILLI, LAWRENCE & MARIE 301 NE ATLANTIC AVE MAGNOLIA, NJ 08049	<u>H</u> , S	49, L	40+56	4
7	CM-MG-038	N	Camden	Magnolia	2.13	11	117 NE ATLANTIC AVE	ABBOTT, ISABEL E 117 NE ATLANTIC AVE MAGNOLIA, N J 0804	<u>H</u> , S	30, L	46+70	4
8	CM-MG-042	N	Camden	Magnolia	1.04	16	105 SE ATLANTIC AVE	BENSON, MICHAEL S. 623 GUILFORD RD CHERRY HILL NJ 08003	<u>H</u> , S	38, L	50+76	5
9	CM-MG-045	N	Camden	Magnolia	1.05	9 & 10	205 SE ATLANTIC AVE	GALLIERA, JOHN L III & DOROTHY M 205 SE ATLANTIC AVE MAGNOLIA, NJ 08049	<u>H</u> , S	45, L	54+43	5
10	CM-MG-048	N	Camden	Magnolia	1.12	7	307 SE ATLANTIC AVE	MILLEN, HENRY J & MARY ANN 307 SE ATLANTIC AVE MAGNOLIA, N J 08049	<u>H</u>	47, L	58+09	5
11	CM-MG-049	N	Camden	Magnolia	1.12	8, 9, & 10	319 SE ATLANTIC AVE	ROMAN ELIZABETH 319 SOUTH ATLANTIC AVE MAGNOLIA NJ 08049	<u>H</u>	42, L	59+10	5
12	CM-MG-050	N	Camden	Magnolia	1.13	1	106 WASHINGTON AVE	DI FABIO, RALPH 106 WASHINGTON AVE MAGNOLIA NJ 08049	<u>H</u> , S(garage)	29, L	60+84	5
13	CM-MG-054	N	Camden	Magnolia	1.13	8	420 S WARWICK ROAD	GRANNUM DONNA M 420 S WARWICK ROAD MAGNOLIA NJ 08049	<u>H</u>	41, L	63+56	6
14	CM-MG-056	N	Camden	Magnolia	3.11	1 & 2	102 E JEFFERSON AVE	RICCIARDI ANTHONY 102 E JEFFERSON AVE MAGNOLIA NJ 08049	<u>H</u> , S	37, L	67+59	6
15	CM-SD-068	N	Camden	Somerdale	15	12	504 ATLANTIC AVE	GULLOTA, SAMUEL III & SANDRA L. 504 ATLANTIC AVE SOMERDALE NJ 08083	<u>H</u> , S	42, L	79+86	7

1) Tract No. format is as follows: First two letters represent County (CM=Camden), Second two letters represent the Municipality, (LS=Lawnside, MG=Magnolia, SD=Somerdale, HN=Hi-Nella, SF=Stratford, LP=Laurel Springs, LD=Lindenwold, PH=Pine Hill, GS=Gloucester) The following three numbers were assigned to tracts as they fall along the route from 0+00 to end.
2) Type of Structures are abbreviated as follows: H=House, C=Commercial Building, S=Shed or other uninhabited structure, M=Municipal building, PA=Public assembly building (school, church, etc.). In addition, an asterisk (*) after the leading designation indicates that the structure type was not labeled but assumed based on building size.
3) Stationing is measured from the centerline of building or closest building corner.
4) The properties are first grouped as either Residential or Commercial properties. Each of these categories are then grouped by the proximity of buildings to the pipeline (0 to 25 feet, 26 to 50 feet, 51 to 75 feet, 76 to 100 feet). The main occupied structure is identified in bold and underlined.

South Jersey Gas Company
Proposed 16" Natural Gas Pipeline for System Reinforcement
Camden County

12/21/16

Count	Tract No. ¹	Prop. 16" P/L w/in SJG Easement (Y/N)	County	Municipality	Block	Lot	Property Address	Owner Name and Mailing Address	Type of Structure ²	Distance to Structure (ft.)	Station ³	Sheet Number in Drawing Set
16	CM-SF-104	N	Camden	Stratford	20	9	503 N ATLANTIC AVE E	CORDON EDGAR A & MARIA A 503 N ATLANTIC AVE E STRATFORD, NJ 08084	<u>H</u>	50, L	142+06	12
17	CM-SF-112	N	Camden	Stratford	26	16	305 N ATLANTIC AV E	HOPKINS ROBERT E & BARBARA A 305 N ATLANTIC AVE E STRATFORD, N J 08084	<u>H</u> , <u>S</u>	49, L	148+74	13
18	CM-SF-113	N	Camden	Stratford	26	15	303 N ATLANTIC AVE E	SEBEST DONNA LEE & PEZZATO CHARLENE 303 N ATLANTIC AVE E STRATFORD, NJ 08084	<u>H</u> , <u>S</u>	50, L	149+25	13
19	CM-SF-115	N	Camden	Stratford	31	1	215 E ATLANTIC AV	LOPEZ TIMOTHY R & MELISSA E 215 N ATLANTIC AVE E STRATFORD, NJ 08084	<u>H</u> , <u>S</u>	46, L	151+14	13
20	CM-SF-118	N	Camden	Stratford	31	14	201 N ATLANTIC AVE E	FOSTER DOUGLAS D 201 N ATLANTIC AVE E STRATFORD NJ 08084	<u>H</u> , <u>S</u> (garage)	44, L	153+35	13
21	CM-SF-120	N	Camden	Stratford	32	1	105 N ATLANTIC AVE E	CLAYPOOLE EDWARD T & DIANE C 105 N ATLANTIC AVE E STRATFORD, N J 08084	<u>H</u> , <u>S</u>	44, L	155+31	13
22	CM-SF-136	N	Camden	Stratford	35	10	101 S ATLANTIC AVE E	BAINES, JR THOS J & JEANETTE 101 S ATLANTIC AVE E STRATFORD, N J 08084	<u>H</u> , <u>S</u>	48, L	165+51	14
23	CM-SF-150	N	Camden	Stratford	71	10	3 W LAUREL RD	POLIN ANNA M 3 W LAUREL ROAD STRATFORD NJ 08084	<u>H</u>	41, R	175+71	15
24	CM-SF-154	N	Camden	Stratford	71	14	11 W LAUREL RD	MCNEIL, GEOFFREY T & THERESA 11 W LAUREL RD STRATFORD NJ 08084	<u>H</u>	50, R	178+56	15
25	CM-SF-155	N	Camden	Stratford	71	15	13 W LAUREL RD	LORD, FREDERICK A. JR 13 W LAUREL RD STRATFORD NJ 08084	<u>H</u> , <u>S</u>	49, R	179+44	15
26	CM-SF-158	N	Camden	Stratford	71	18	19 W LAUREL RD	MOUNT JR LEO PATRICK & DENISE M 19 W LAUREL RD STRATFORD, N J 08084	<u>H</u>	47, R	181+53	15
27	CM-SF-163	N	Camden	Stratford	71	19	21 W LAUREL RD	RAJPUT BOB 21 W LAUREL ROAD STRATFORD NJ 08084	<u>H</u> , <u>S</u>	46, R	182+14	15
28	CM-SF-165	N	Camden	Stratford	71	20	23 W LAUREL RD	TUNGPING, EDWARD & BETTY 23 W LAUREL RD STRATFORD, N J 08084	<u>H</u> , <u>S</u>	45, R	182+99	15
29	CM-LD-203	N	Camden	Laurel Springs	231	13	803 LAUREL RD	MANJARRES ESMERALDA G 650 4TH AVENUE LINDENWOLD NJ 08021	<u>H</u> , <u>S</u>	48, L	214+18	18
30	CM-LD-205	N	Camden	Lindenwold	238.05	5	802 LAUREL RD	JOHNSON, THOMAS F 802 LAUREL RD LINDENWOLD NJ 08021	<u>H</u>	40, R	214+98	18
31	CM-LD-204	N	Camden	Laurel Springs	231	12	811 LAUREL RD	CHARLES, ANGELA 36A E DAISY LANE MOUNT LAUREL, NJ 08054	<u>H</u> , <u>S</u> (garage)	50, L	215+15	18

1) Tract No. format is as follows: First two letters represent County (CM=Camden), Second two letters represent the Municipality, (LS=Lawnside, MG=Magnolia, SD=Somerdale, HN=Hi-Nella, SF=Stratford, LP=Laurel Springs, LD=Lindenwold, PH=Pine Hill, GS=Gloucester) The following three numbers were assigned to tracts as they fall along the route from 0+00 to end.
2) Type of Structures are abbreviated as follows: H=House, C=Commercial Building, S=Shed or other uninhabited structure, M=Municipal building, PA=Public assembly building (school, church, etc.). In addition, an asterisk (*) after the leading designation indicates that the structure type was not labeled but assumed based on building size.
3) Stationing is measured from the centerline of building or closest building corner.
4) The properties are first grouped as either Residential or Commercial properties. Each of these categories are then grouped by the proximity of buildings to the pipeline (0 to 25 feet, 26 to 50 feet, 51 to 75 feet, 76 to 100 feet). The main occupied structure is identified in bold and underlined.

South Jersey Gas Company
Proposed 16" Natural Gas Pipeline for System Reinforcement
Camden County

12/21/16

Count	Tract No. ¹	Prop. 16" P/L w/in SJG Easement (Y/N)	County	Municipality	Block	Lot	Property Address	Owner Name and Mailing Address	Type of Structure ²	Distance to Structure (ft.)	Station ³	Sheet Number in Drawing Set
32	CM-LD-212	N	Camden	Lindenwold	238.06	1	1002 LAUREL RD	PIERSON, DONNA 1002 W LAUREL RD LINDENWOLD NJ 08021	<u>H</u> , S	39, R	218+95	18
33	CM-LD-218	N	Camden	Lindenwold	238	1.11	1220 LAUREL RD	SHARP, DANIEL T 1220 LAUREL ROAD LINDENWOLD NJ 08021	<u>H</u> , S(garage)	42, R	225+92	19
34	CM-LD-219	N	Camden	Lindenwold	238	1.10	1300 LAUREL RD	KEARNEY JOHN & BERNADETTE 214 JEFFERSON AVENUE HADDONFIELD NJ 08033	<u>H</u> , S(garage)	44, R	226+34	19
35	CM-LD-222	N	Camden	Lindenwold	238	1.09	1310 LAUREL RD	CATALDI, LOUIS A & MARIE 1310 LAUREL RD LINDENWOLD NJ 08021	<u>H</u> , S, S	44, R	226+68	19
36	CM-LD-227	N	Camden	Lindenwold	239	3	1600 LAUREL RD	CHADWICK 99 ASSOCIATES 335 MAIN ST HACKENSACK NJ 07601	<u>H</u> (apartment complex) (3 bldgs)	85, R 61, R 47, R	233+35 235+59 236+56	20
37	CM-LD-233	N	Camden	Lindenwold	240	4.05F	105 TIMBER CREEK	HARDY, CHRISTENA 105 TIMBER CREEK LINDENWOLD NJ 08021	<u>H</u> (townhome)	50, L	246+88	21
38	CM-LD-237	N	Camden	Lindenwold	240	4.05J	101 TIMBER CREEK	LITTLE, BARBARA 101 TIMBER CREEK LINDENWOLD NJ 08021	<u>H</u> (townhome)	48, L	247+47	21
39	CM-LD-239	N	Camden	Lindenwold	240	4.05L	209 TIMBER CREEK	SHAH,NAGINDAS MAGANLAL & CHAMPABEN 209 TIMBER CREEK LINDENWOLD NJ 08021	<u>H</u> (townhome)	50, L	248+18	21
40	CM-LD-241	N	Camden	Lindenwold	240	4.05N	207 TIMBER CREEK	ALLEN, CORRY N. 207 TIMBER CREEK LINDENWOLD, NJ 08021	<u>H</u> (townhome)	49, L	248+47	21
41	CM-LD-243	N	Camden	Lindenwold	240	4.05P	205 TIMBER CREEK	HARRIS, BERYL M 205 VILLAGE TIMBER CREEK LINDENWOLD, NJ 08021	<u>H</u> (townhome)	49, L	248+75	21
42	CM-LD-245	N	Camden	Lindenwold	240	4.05R	203 TIMBER CREEK	WYNN, JACQUELINE 203 TIMBER CREEK LINDENWOLD NJ 08021	<u>H</u> (townhome)	49, L	249+03	21
43	CM-LD-247	N	Camden	Lindenwold	240	4.05T	201 TIMBER CREEK	CARMICHAEL, ELIZABETH 201 TIMBER CREEK LINDENWOLD, NJ 08021	<u>H</u> (townhome)	49, L	249+31	21
44	CM-LD-253	N	Camden	Lindenwold	240	4.05Z	301 TIMBER CREEK	SHARMA, RAKESH & PATRICIA A 301 TIMBERCREEK LINDENWOLD NJ 08021	<u>H</u> (townhome)	46, L	249+94	21
45	CM-LD-254	N	Camden	Lindenwold	240	4.05AA	302 TIMBER CREEK	CHERRY, ROBERT S & BETTIE A 302 TIMBER CREEK LINDENWOLD NJ 08021	<u>H</u> (townhome)	45, L	250+27	21
RESIDENTIAL - Distance to Structure: 51 to 75 FT												
46	CM-LS-004	N	Camden	Lawnside	1303	2	190 W OAK AVE	HILL, DAVID E & DOCK, ALMA J 7 NORTH FORK ROAD LAUREL SPRINGS, NJ 08021	<u>H</u>	73, L	6+83	1
47	CM-MG-010	N	Camden	Magnolia	6.03	7	612 WILLIAMS AVE	ROTHOFSKY AMANDA & CHARLES 612 WILLIAMS AVE MAGNOLIA, NJ 08049	<u>H</u> , S	73, L	23+15	2

1) Tract No. format is as follows: First two letters represent County (CM=Camden), Second two letters represent the Municipality, (LS=Lawnside, MG=Magnolia, SD=Somerdale, HN=Hi-Nella, SF=Stratford, LP=Laurel Springs, LD=Lindenwold, PH=Pine Hill, GS=Gloucester) The following three numbers were assigned to tracts as they fall along the route from 0+00 to end.
2) Type of Structures are abbreviated as follows: H=House, C=Commercial Building, S=Shed or other uninhabited structure, M=Municipal building, PA=Public assembly building (school, church, etc.). In addition, an asterisk (*) after the leading designation indicates that the structure type was not labeled but assumed based on building size.
3) Stationing is measured from the centerline of building or closest building corner.
4) The properties are first grouped as either Residential or Commercial properties. Each of these categories are then grouped by the proximity of buildings to the pipeline (0 to 25 feet, 26 to 50 feet, 51 to 75 feet, 76 to 100 feet). The main occupied structure is identified in bold and underlined.

South Jersey Gas Company
Proposed 16" Natural Gas Pipeline for System Reinforcement
Camden County

12/21/16

Count	Tract No. ¹	Prop. 16" P/L w/in SJG Easement (Y/N)	County	Municipality	Block	Lot	Property Address	Owner Name and Mailing Address	Type of Structure ²	Distance to Structure (ft.)	Station ³	Sheet Number in Drawing Set
48	CM-MG-013	N	Camden	Magnolia	6.03	4	606 WILLIAMS AVE	ANGELASTRO, JOSEPH C & ANNA M 606 WILLIAMS AVE MAGNOLIA, NJ 08049	<u>H</u> , S	73, L	25+35	3
49	CM-MG-016	N	Camden	Magnolia	6.03	1	600 WILLIAMS AVE	MCMONAGLE CAITLIN M 600 WILLIAMS AVENUE MAGNOLIA NJ 08049	<u>H</u> , S	65, L	27+41	3
50	CM-MG-018	N	Camden	Magnolia	6.06	29	516 WILLIAMS AVE	BRACKEN, MARIE 516 WILLIAMS AVE MAGNOLIA, NJ 08049	<u>H</u> , S	69, L	29+73	3
51	CM-MG-019	N	Camden	Magnolia	6.06	28	514 WILLIAMS AVE	O'NEILL STEPHEN F & MARLENE 514 WILLIAMS AVE MAGNOLIA, NJ 08049	<u>H</u> , S	69, L	30+51	3
52	CM-MG-024	N	Camden	Magnolia	6.06	23	504 WILLIAMS AVE	BURNS FREDERICK E 504 WILLIAMS AVE MAGNOLIA NJ 08049	<u>H</u> , S	60, L	33+50	3
53	CM-MG-028	N	Camden	Magnolia	2.02	11	235 W LINCOLN AVE	FOX, ELIZABETH 235 W LINCOLN AVE MAGNOLIA NJ 08049	<u>H</u> , S	74, L	37+24	4
54	CM-MG-035	N	Camden	Magnolia	2.10	13	207 NE ATLANTIC AVE	NICOLARY, LEONARD & KATHLEEN 1721 GLASSBORO RD WILLIAMSTOWN, NJ 08094	<u>H</u>	55, L	42+76	4
55	CM-MG-036	N	Camden	Magnolia	2.10	14	203 NE ATLANTIC AVE	DEEGAN, JOSEPH & PATRICIA 203 NE ATLANTIC AVE MAGNOLIA, NJ 08049	<u>H</u> , S	52, L	43+68	4
56	CM-MG-037	N	Camden	Magnolia	2.13	8 & 9	129 NE ATLANTIC AVE	JOHNSON DAVID & ELIZABETH 129 NE ATLANTIC AVE MAGNOLIA, N J 08049	<u>H</u>	65, L	45+53	4
57	CM-MG-043	N	Camden	Magnolia	1.04	18 & 19	109 SE ATLANTIC AVE	VITULLO, ROBERT C & THERESA 109 SE ATLANTIC AVE MAGNOLIA, NJ 08049	<u>H</u> , S	52, L	52+17	5
58	CM-MG-044	N	Camden	Magnolia	1.05	8 & 9.01	201 SE ATLANTIC AVE	BECKER DAVID A 201 SE ATLANTIC AVE MAGNOLIA NJ 08049	<u>H</u> , S	59, L	53+52	5
59	CM-MG-046	N	Camden	Magnolia	1.05	11, 12, & 13	141 W ADAMS AVE	STEEDLE CHRISTOPHER & PATRICK 400 COLUMBIA BLVD NATIONAL PARK NJ 08063	<u>H</u> , S	52, L	55+74	5
60	CM-MG-053	N	Camden	Magnolia	1.13	7	416 S WARWICK RD	MAZZITELLI GUSTAVO 10 VILLAGE COURT SEWELL NJ 08080	<u>H</u>	70, L	63+13	6
61	CM-MG-055	N	Camden	Magnolia	3.14	4 & 5	515 S WARWICK RD	FENESCEY DANIEL R 515 S WARWICK ROAD MAGNOLIA NJ 08049	<u>H</u> , S	74, L	65+56	6
62	CM-SD-060	N	Camden	Somerdale	5.01	1	428 MAGNOLIA AVE	REDFERN, HARRY & MARJORIE 428 MAGNOLIA AVE SOMERDALE, N J 08083	<u>H</u>	53, L	72+81	6
63	CM-SD-062	N	Camden	Somerdale	6	1	425 MAGNOLIA AVE	BALAKAS MARTIN G & THERESA L 425 MAGNOLIA AVE SOMERDALE, N J 08083	<u>H</u> , S	52, L	74+66	7

1) Tract No. format is as follows: First two letters represent County (CM=Camden), Second two letters represent the Municipality, (LS=Lawnside, MG=Magnolia, SD=Somerdale, HN=Hi-Nella, SF=Stratford,

LP=Laurel Springs, LD=Lindenwold, PH=Pine Hill, GS=Gloucester) The following three numbers were assigned to tracts as they fall along the route from 0+00 to end.

2) Type of Structures are abbreviated as follows: H=House, C=Commercial Building, S=Shed or other uninhabited structure, M=Municipal building, PA=Public assembly building (school, church, etc.). In addition, an asterisk (*) after the leading designation indicates that the structure type was not labeled but assumed based on building size.

3) Stationing is measured from the centerline of building or closest building corner.

4) The properties are first grouped as either Residential or Commercial properties. Each of these categories are then grouped by the proximity of buildings to the pipeline (0 to 25 feet, 26 to 50 feet, 51 to 75 feet, 76 to 100 feet). The main occupied structure is identified in bold and underlined.

South Jersey Gas Company
Proposed 16" Natural Gas Pipeline for System Reinforcement
Camden County

12/21/16

Count	Tract No. ¹	Prop. 16" P/L w/in SJG Easement (Y/N)	County	Municipality	Block	Lot	Property Address	Owner Name and Mailing Address	Type of Structure ²	Distance to Structure (ft.)	Station ³	Sheet Number in Drawing Set
64	CM-SD-064	N	Camden	Somerdale	6	11	600 E ATLANTIC	LEWELLEN DANIEL K 18 CHESTNUT AVENUE WESTMONT NJ 08108	<u>H</u> , S	51, L	76+32	7
65	CM-SD-066	N	Camden	Somerdale	15	6	516 N ATLANTIC AVE	POPE CHARLES W & DAWNE E 516 N ATLANTIC AVE SOMERDALE NJ 08083	<u>H</u> , S	51, L	78+70	7
66	CM-SD-067	N	Camden	Somerdale	15	5	508 E ATLANTIC	ROBINSON, SPENCER LEE & IRENE L 508 E ATLANTIC AVE SOMERDALE, N J 08083	<u>H</u>	57, L	79+37	7
67	CM-SD-069	N	Camden	Somerdale	15	11	416 PARK AVE	WOLFINGER, KALEENA M. & SHERRI M. 108 PHILLIPS AVE MAGNOLIA NJ 08049	<u>H</u> , S	55, L	80+40	7
68	CM-SF-100	N	Camden	Stratford	19	1	329 COLUMBIA AVE	PRESBY ADAM 329 COLUMBIA AVENUE STRATFORD NJ 08084	<u>H</u>	60, L	139+08	12
69	CM-SF-101	N	Camden	Stratford	20	12	326 COLUMBIA AVE	MAVROMATIS ANDRE & ALMAS 326 COLUMBIA AVE STRATFORD, NJ 08084	<u>H</u>	68, L	140+32	12
70	CM-SF-102	N	Camden	Stratford	20	11	507 N ATLANTIC AVE E	HAMPSHIRE, JOHN H & PATRICIA ANN 507 N ATLANTIC AVE E STRATFORD, N J 08084	<u>H</u> , S	53, L	140+95	12
71	CM-SF-103	N	Camden	Stratford	20	10	505 N ATLANTIC AVE	DMITROCA CHESTER J 505 N ATLANTIC AVE STRATFORD NJ 08084	<u>H</u>	54, L	141+50	12
72	CM-SF-107	N	Camden	Stratford	25	16	407 N ATLANTIC AVE E	TANG, FRANCES M L/E & HARDING T & H 407 N ATLANTIC AVE E STRATFORD, N J 08084	<u>H</u>	58, L	144+36	12
73	CM-SF-108	N	Camden	Stratford	25	15	405 N ATLANTIC AVE E	YAGMURKAYA, YUSUF 405 N ATLANTIC AVE E STRATFORD NJ 08084	<u>H</u> , S	71, L	144+90	12
74	CM-SF-109	N	Camden	Stratford	25	14	403 N ATLANTIC AVE E	DOERSCH RENEE G 403 N ATLANTIC AVENUE STRATFORD NJ 08084	<u>H</u>	74, L	145+47	12
75	CM-SF-111	N	Camden	Stratford	26	1.01	4 VASSAR AVE	DIZZLEY JAMES D 4 VASSAR AVENUE STRATFORD NJ 08083	<u>H</u>	55, L	147+56	13
76	CM-SF-114	N	Camden	Stratford	26	14	301 N ATLANTIC AVE E	SULLIVAN, SEAMUS & BONNIE 301 N ATLANTIC AVE STRATFORD NJ 08084	<u>H</u> , S	58, L	149+80	13
77	CM-SF-116	N	Camden	Stratford	31	16	213 N ATLANTIC AVE E	BUDDEN, DAWN L 213 N ATLANTIC AVE E STRATFORD, N J 08084	<u>H</u> , S	54, L	151+75	13
78	CM-SF-117	N	Camden	Stratford	31	15	211 N ATLANTIC AV E	GALEZNIAK JOHN P & JULIE 211 N ATLANTIC AVE E STRATFORD NJ 08084	<u>H</u> , S(garage)	51, L	152+36	13
79	CM-SF-121	N	Camden	Stratford	32	13	1 PRINCETON AVE	WILLIAMS, RUSSELL T. & GOODHUE, LOU 1 PRINCETON AVE STRATFORD NJ 08084	<u>H</u>	64, L	157+01	13

1) Tract No. format is as follows: First two letters represent County (CM=Camden), Second two letters represent the Municipality, (LS=Lawnside, MG=Magnolia, SD=Somerdale, HN=Hi-Nella, SF=Stratford,

LP=Laurel Springs, LD=Lindenwold, PH=Pine Hill, GS=Gloucester) The following three numbers were assigned to tracts as they fall along the route from 0+00 to end.

2) Type of Structures are abbreviated as follows: H=House, C=Commercial Building, S=Shed or other uninhabited structure, M=Municipal building, PA=Public assembly building (school, church, etc.). In addition, an asterisk (*) after the leading designation indicates that the structure type was not labeled but assumed based on building size.

3) Stationing is measured from the centerline of building or closest building corner.

4) The properties are first grouped as either Residential or Commercial properties. Each of these categories are then grouped by the proximity of buildings to the pipeline (0 to 25 feet, 26 to 50 feet, 51 to 75 feet, 76 to 100 feet). The main occupied structure is identified in bold and underlined.

South Jersey Gas Company
Proposed 16" Natural Gas Pipeline for System Reinforcement
Camden County

12/21/16

Count	Tract No. ¹	Prop. 16" P/L w/in SJG Easement (Y/N)	County	Municipality	Block	Lot	Property Address	Owner Name and Mailing Address	Type of Structure ²	Distance to Structure (ft.)	Station ³	Sheet Number in Drawing Set
80	CM-SF-132	N	Camden	Stratford	34	9	7 S ATLANTIC AVE E	HOFFMAN, JOHN E. JR. & CHIEKO KROUS 7 E ATLANTIC AVE STRATFORD NJ 08084	<u>H</u>	64, L	163+58	14
81	CM-SF-133	N	Camden	Stratford	34	8	3 JEFFERSON AVE	MORASSO, JOHN N & FRANCES 3 JEFFERSON AVE STRATFORD, N J 08084	<u>H</u> , S(garage)	73, L	164+14	14
82	CM-SF-137	N	Camden	Stratford	35	9	107 S ATLANTIC AVE E	BASKERVILLE, GEOFFREY H & VIRGINIA B 107 S ATLANTIC AVE E STRATFORD NJ 08084	<u>H</u> , S	55, L	167+16	14
83	CM-SF-138	N	Camden	Stratford	36	19	201 S ATLANTIC AVE E	BAXTER, WALTER A. III & KAREN M. 201 S ATLANTIC AVE STRATFORD NJ 08084	<u>H</u> , S(garage)	57, L	168+42	14
84	CM-SF-139	N	Camden	Stratford	36	18	203 S ATLANTIC AVE E	BACON SUSAN G 203 S ATLANTIC AVENUE STRATFORD NJ 08084	<u>H</u> , S	58, L	169+01	14
85	CM-SF-140	N	Camden	Stratford	36	17	205 S ATLANTIC AVE E	ANGELUCCI, GREGORY 205 S ATLANTIC AVE E STRATFORD, N J 08084	<u>H</u> , S	59, L	169+87	14
86	CM-SF-141	N	Camden	Stratford	36	17.01	207 S ATLANTIC AVE E	BUNTZ THOMAS 207 S ATLANTIC AVENUE STRATFORD NJ 08084	<u>H</u> , S	69, L	170+39	14
87	CM-SF-142	N	Camden	Stratford	36	15 & 16	213 S ATLANTIC AVE E	MCENTYRE BRANDON D & C CHRISTY 213 S ATLANTIC AVENUE STRATFORD NJ 08084	<u>H</u> (row home)	58, L	171+37	14
88	CM-SF-143	N	Camden	Stratford	36	14	215 S ATLANTIC AVE E	BAYVIEW LOAN SERVICING LLC 4425 PONCE DE LEON BLVD 3 CORAL GABLES FL 33146	<u>H</u> (row home)	58, L	171+51	14
89	CM-SF-144	N	Camden	Stratford	36	13	217 S ATLANTIC AVE E	BANSE, JOSEPH E. & PAMELA A. 217 S ATLANTIC AVE E STRATFORD NJ 08084	<u>H</u> (row home)	58, L	171+69	14
90	CM-SF-145	N	Camden	Stratford	36	12	219 S ATLANTIC AVE E	HARGENRADER MICHAEL & DARLENE 219 S ATLANTIC AVE E STRATFORD NJ 08084	<u>H</u> (row home)	61, L	172+03	14
91	CM-SF-148	N	Camden	Stratford	69	8	4 W LAUREL RD	HOYLE, RUSSELL R & JOYCE L 4 W LAUREL RD STRATFORD, N J 08084	<u>H</u> , S(garage)	62, L	175+42	15
92	CM-SF-151	N	Camden	Stratford	71	11	5 W LAUREL RD	PATEL, JAYSHEEL J. & VANDANBARA 5 W LAUREL RD STRATFORD NJ 08084	<u>H</u>	52, R	176+47	15
93	CM-SF-152	N	Camden	Stratford	71	12	7 W LAUREL RD	STEVENSON LEANN MARIE 7 W LAUREL RD STRATFORD NJ 08084	<u>H</u>	53, R	177+12	15
94	CM-SF-153	N	Camden	Stratford	71	13	9 W LAUREL RD	FEDERAL NATIONAL MORTGAGE ASSOC 3900 WISCONSIN AVE WASHINGTON DC 20016	<u>H</u> , S	53, R	177+94	15
95	CM-SF-160	N	Camden	Stratford	69	5	12 W LAUREL RD	BRITTON, CHARLES II & BARBARA LYNN 12 W LAUREL RD STRATFORD, NJ 08084	<u>H</u>	71, L	179+05	15

1) Tract No. format is as follows: First two letters represent County (CM=Camden), Second two letters represent the Municipality, (LS=Lawnside, MG=Magnolia, SD=Somerdale, HN=Hi-Nella, SF=Stratford, LP=Laurel Springs, LD=Lindenwold, PH=Pine Hill, GS=Gloucester) The following three numbers were assigned to tracts as they fall along the route from 0+00 to end.
2) Type of Structures are abbreviated as follows: H=House, C=Commercial Building, S=Shed or other uninhabited structure, M=Municipal building, PA=Public assembly building (school, church, etc.). In addition, an asterisk (*) after the leading designation indicates that the structure type was not labeled but assumed based on building size.
3) Stationing is measured from the centerline of building or closest building corner.
4) The properties are first grouped as either Residential or Commercial properties. Each of these categories are then grouped by the proximity of buildings to the pipeline (0 to 25 feet, 26 to 50 feet, 51 to 75 feet, 76 to 100 feet). The main occupied structure is identified in bold and underlined.

South Jersey Gas Company
Proposed 16" Natural Gas Pipeline for System Reinforcement
Camden County

12/21/16

Count	Tract No. ¹	Prop. 16" P/L w/in SJG Easement (Y/N)	County	Municipality	Block	Lot	Property Address	Owner Name and Mailing Address	Type of Structure ²	Distance to Structure (ft.)	Station ³	Sheet Number in Drawing Set
96	CM-SF-156	N	Camden	Stratford	71	16	15 W LAUREL RD	ANDERSON, PAUL G 15 W LAUREL RD STRATFORD, N J 08084	<u>H</u> , S	54, R	179+81	15
97	CM-SF-157	N	Camden	Stratford	71	17	17 W LAUREL RD	CONRAD RUSSELL J & MARY A 17 W LAUREL RD STRATFORD NJ 08084	<u>H</u>	51, R	180+91	15
98	CM-SF-162	N	Camden	Stratford	69	3	20 W LAUREL RD	FULTON GREGORY A & ANN 20 W LAUREL ROAD STRATFORD NJ 08084	<u>H</u>	56, L	181+36	15
99	CM-SF-164	N	Camden	Stratford	69	2	22 W LAUREL RD	CROSSIN CHRISTOPHER & HEATHER 61 S ATLANTIC AVE BERLIN, NJ 08009	<u>H</u>	61, L	182+63	15
100	CM-SF-168	N	Camden	Stratford	86	64	2 WARWICK RD	WILLIAMS, STEVEN 320 HARVARD AVE STRATFORD, N J 08084	<u>H</u>	69, R	184+75	16
101	CM-LP-170	N	Camden	Laurel Springs	38	3, 4, & 5	401 LAUREL RD	SLIMM JEFFREY & PATRICIA 233 NORTH AVENUE BLUE ANCHOR NJ 08037	<u>H</u> , S(garage)	62, L	187+19	16
102	CM-LP-171	N	Camden	Laurel Springs	38	1 & 2	411 LAUREL RD	SPEIGHT, SUZANNE 411 LAUREL RD LAUREL SPRINGS, NJ 08021	<u>H</u>	69, L	188+37	16
103	CM-LP-172	N	Camden	Laurel Springs	54	9 & 10	503 LAUREL RD	BODINE, JUNE & HORNER, HELEN F 503 LAUREL RD LAUREL SPRINGS, N J 08021	<u>H</u>	63, L	190+01	16
104	CM-LP-173	N	Camden	Laurel Springs	54	7 & 8	511 LAUREL RD	SPENCER JOHN 511 LAUREL RD LAUREL SPRINGS, N J 08021	<u>H</u> , S(garage)	68, L	190+80	16
105	CM-SF-177	N	Camden	Stratford	87.05	9	3 SARATOGA RD	DANIELS, LEE ANN 3 SARATOGA RD STRATFORD, N J 08084	<u>H</u>	56, R	190+97	16
106	CM-SF-178	N	Camden	Stratford	87.05	10	502 W LAUREL RD	MASNICAK, JAN & LUBICA 502 W LAUREL ROAD STRATFORD, NJ 08084	<u>H</u>	56, R	191+58	16
107	CM-LP-174	N	Camden	Laurel Springs	54	6	519 LAUREL RD	DECAMPLI JOSEPH N & POLLIZZE DONNA 519 LAUREL RD LAUREL SPRINGS, NJ 08021	<u>H</u>	54, L	191+63	16
108	CM-SF-179	N	Camden	Stratford	87.05	11	504 W LAUREL RD	ROGERS JR EUGENE & RENE DENISE 504 W LAUREL RD STRATFORD, N J 08084	<u>H</u>	54, R	192+38	16
109	CM-SF-180	N	Camden	Stratford	87.05	12	506 W LAUREL RD	YAEGER, JANE D 506 W LAUREL RD STRATFORD, N J 08084	<u>H</u>	57, R	193+17	16
110	CM-SF-181	N	Camden	Stratford	87.05	13	508 W LAUREL RD	BRENNAN BERNICE T 508 W LAUREL ROAD STRATFORD NJ 08084	<u>H</u>	56, R	193+95	16
111	CM-LP-176	N	Camden	Laurel Springs	54	1, 2, & 3	539 LAUREL RD	COOLAHAN CHARLES M 986 CREAMERY RD NEWTOWN, PA 18940	<u>H</u>	68, L	194+14	16

1) Tract No. format is as follows: First two letters represent County (CM=Camden), Second two letters represent the Municipality, (LS=Lawnside, MG=Magnolia, SD=Somerdale, HN=Hi-Nella, SF=Stratford, LP=Laurel Springs, LD=Lindenwold, PH=Pine Hill, GS=Gloucester) The following three numbers were assigned to tracts as they fall along the route from 0+00 to end.
2) Type of Structures are abbreviated as follows: H=House, C=Commercial Building, S=Shed or other uninhabited structure, M=Municipal building, PA=Public assembly building (school, church, etc.). In addition, an asterisk (*) after the leading designation indicates that the structure type was not labeled but assumed based on building size.
3) Stationing is measured from the centerline of building or closest building corner.
4) The properties are first grouped as either Residential or Commercial properties. Each of these categories are then grouped by the proximity of buildings to the pipeline (0 to 25 feet, 26 to 50 feet, 51 to 75 feet, 76 to 100 feet). The main occupied structure is identified in bold and underlined.

South Jersey Gas Company
Proposed 16" Natural Gas Pipeline for System Reinforcement
Camden County

12/21/16

Count	Tract No. ¹	Prop. 16" P/L w/in SJG Easement (Y/N)	County	Municipality	Block	Lot	Property Address	Owner Name and Mailing Address	Type of Structure ²	Distance to Structure (ft.)	Station ³	Sheet Number in Drawing Set
112	CM-SF-182	N	Camden	Stratford	87.05	14	510 W LAUREL RD	BRADLEY DAVID L & MADELEINE P 510 W LAUREL RD STRATFORD, N J 08084	<u>H</u>	52, R	195+00	16
113	CM-SF-183	N	Camden	Stratford	87.05	15	512 W LAUREL RD	D'AMBROSIO, WM V & JOANNA M 512 W LAUREL RD STRATFORD, N J 08084	<u>H</u>	55, R	195+74	16
114	CM-SF-184	N	Camden	Stratford	87.05	16	514 W LAUREL RD	BARRETT, SHARON H. 514 W LAUREL RD STRATFORD NJ 08084	<u>H</u>	55, R	196+43	17
115	CM-SF-185	N	Camden	Stratford	87.05	17	516 W LAUREL RD	LUDWIG, ORVILLE A & MARGARET R 516 W LAUREL RD STRATFORD, N J 08084	<u>H</u>	53, R	197+09	17
116	CM-SF-188	N	Camden	Stratford	87.01	1	602 W LAUREL RD	GINYARD, KEVIN A & IDA 602 W LAUREL RD STRATFORD, N J 08084	<u>H</u>	56, R	198+08	17
117	CM-LP-192	N	Camden	Laurel Springs	59	5	706 SYCAMORE COURT	NICOSIA, MATTHEW M. 432 PARK BLVD SOUTH VENICE, FL 34285	<u>H</u>	74, L	201+60	17
118	CM-LP-194	N	Camden	Laurel Springs	59	6	708 SYCAMORE COURT	ROBERTS KARLTON & KENDRA D 708 SYCAMORE COURT LAUREL SPRINGS NJ 08021	<u>H</u>	66, L	203+07	17
119	CM-LD-196	N	Camden	Lindenwold	236	2	651 LAKE BLVD	FAVORITO, ANTHONY F 331 HUSTED STATION ROAD PITTSBORO NJ 08318	<u>H</u>	73, L	206+02	17
120	CM-LD-198	N	Camden	Lindenwold	237	2 & 3	619 LAUREL RD	CANTWELL MATTHEW L 619 LAUREL ROAD LINDENWOLD NJ 08021	<u>H</u>	65, L	210+12	18
121	CM-LD-200	N	Camden	Lindenwold	238.01	5	704 LAUREL RD	CASTRO, CARLOS M & TIFFANY L(DEC) 704 LAUREL RD LINDENWOLD, NJ 08021	<u>H</u>	63, R	210+29	18
122	CM-LD-199	N	Camden	Lindenwold	237	1	719 LAUREL RD	MONCKTON, ROGER 719 LAUREL ROAD LINDENWOLD NJ 08021	<u>H</u> , S(garage)	73, L	211+47	18
123	CM-LD-202	N	Camden	Laurel Springs	237	1.01	721 LAUREL RD	WALCOTT, JOAN 721 LAUREL RD LINDENWOLD NJ 08021	<u>H</u> , S	55, L	212+97	18
124	CM-LD-207	N	Camden	Laurel Springs	230	8	911 LAUREL RD	GOSTOVICH, VLADE M & CAROLE ANN 350 LITTLE MILL RD PINE HILL, NJ 08021	<u>H</u> , S	56, L	216+53	18
125	CM-LD-208	N	Camden	Laurel Springs	230	8.01	931 LAUREL RD	DENT, THOMAS JR & ERICA 931 LAUREL ROAD LINDENWOLD NJ 08021	<u>H</u> , S(garage)	63, L	217+83	18
126	CM-LD-211	N	Camden	Laurel Springs	229	6	1005 LAUREL RD	CONCEPCION, CRUZ YAMBO & LUCIANO 1005 W LAUREL ROAD LINDENWOLD NJ 08021	<u>H</u> , S	55, L	219+50	18
127	CM-LD-213	N	Camden	Lindenwold	228	14	1101 LAUREL RD	SING, WILLIAM(D)&ELIZABETH(D)%ROBERT 1274 GRADYVILLE RD GLEN MILLS, PA 19342	<u>H</u>	68, L	221+93	19

1) Tract No. format is as follows: First two letters represent County (CM=Camden), Second two letters represent the Municipality, (LS=Lawnside, MG=Magnolia, SD=Somerdale, HN=Hi-Nella, SF=Stratford,

LP=Laurel Springs, LD=Lindenwold, PH=Pine Hill, GS=Gloucester) The following three numbers were assigned to tracts as they fall along the route from 0+00 to end.

2) Type of Structures are abbreviated as follows: H=House, C=Commercial Building, S=Shed or other uninhabited structure, M=Municipal building, PA=Public assembly building (school, church, etc.). In addition, an asterisk (*) after the leading designation indicates that the structure type was not labeled but assumed based on building size.

3) Stationing is measured from the centerline of building or closest building corner.

4) The properties are first grouped as either Residential or Commercial properties. Each of these categories are then grouped by the proximity of buildings to the pipeline (0 to 25 feet, 26 to 50 feet, 51 to 75 feet, 76 to 100 feet). The main occupied structure is identified in bold and underlined.

Count	Tract No. ¹	Prop. 16" P/L w/in SJG Easement (Y/N)	County	Municipality	Block	Lot	Property Address	Owner Name and Mailing Address	Type of Structure ²	Distance to Structure (ft.)	Station ³	Sheet Number in Drawing Set
128	CM-LD-215	N	Camden	Lindenwold	227	13	1203 LAUREL RD	ROTHAMEL KATHLEEN 42 OLD ORCHARD DRIVE SICKLERVILLE, NJ 08081	<u>H</u> , S(garage)	75, L	224+34	19
129	CM-LD-220	N	Camden	Lindenwold	226	5	662 NINTH AVE	FOX WILLIAM H & DOROTHY 662 NINTH AVE LINDENWOLD NJ 08021	<u>H</u>	60, L	226+82	19
130	CM-LD-255	N	Camden	Lindenwold	239	3.01	1800 LAUREL RD	COOLIDGE STONINGTON COURT LLC 4 W RED OAK LANE WHITE PLAINS NY 10604	<u>H</u> (apartment complex) (2 bldgs)	73, R 99, R	242+98 246+94	21
131	CM-LD-235	N	Camden	Lindenwold	240	4.05H	103 TIMBER CREEK	JOHNSON, SYREETA E 103 TIMBER CREEK LINDENWOLD NJ 08021	<u>H</u> (townhome)	51, L	247+18	21
132	CM-LD-251	N	Camden	Lindenwold	240	4.05X	303 TIMBER CREEK	MELTON, TERRELL 303 TIMBER CREEK LINDENWOLD N J 08021	<u>H</u> (townhome)	74, L	249+96	21
133	CM-LD-252	N	Camden	Lindenwold	240	4.05Y	304 TIMBER CREEK	CEDRONE, BARBARA A & NAVA 116 WARFIELD ROAD CHERRY HILL NJ 08034	<u>H</u> (townhome)	73, L	250+29	21
134	CM-GS-263	N	Camden	Gloucester	14402	1	LAUREL HILL PLAZA #1	POLITOWSKI, GREGORY S 230 SARATOGA TERRACE CLEMENTON, NJ 08021	<u>H</u> (townhome)	67, R	265+90	22
RESIDENTIAL - Distance to Structure: 76 to 100 FT												
135	CM-MG-007	N	Camden	Magnolia	6.03	10	618 WILLIAMS AVE	WOLF, JOHN E & LOUISE F 618 WILLIAMS AVE MAGNOLIA, NJ 08049	<u>H</u> , S(garage), S	77, L	21+36	2
136	CM-MG-008	N	Camden	Magnolia	6.03	9	616 WILLIAMS AVE	DEAN DOROTHY 616 WILLIAMS AVE MAGNOLIA, NJ 08049	<u>H</u>	80, L	21+85	2
137	CM-MG-009	N	Camden	Magnolia	6.03	8	614 WILLIAMS AVE	MCVEIGH JOSEPH & GERALDINE 316 RIGGS CIR DAVENPORT FL 33897	<u>H</u> , S	79, L	22+84	2
138	CM-MG-011	N	Camden	Magnolia	6.03	6	610 WILLIAMS AVE	NELSON MICHAEL & LAHN ASHLEY 1501 LITTLE GLOUCESTER RD BLACKWOOD NJ 08012	<u>H</u>	84, L	24+20	2
139	CM-MG-012	N	Camden	Magnolia	6.03	5	608 WILLIAMS AVE	MCVEIGH WILLIAM C & ESTHER E 608 WILLIAMS AVE MAGNOLIA, NJ 08049	<u>H</u> , S	83, L	24+83	3
140	CM-MG-014	N	Camden	Magnolia	6.03	3	604 WILLIAMS AVE	DOCIMO MICHELLE 604 WILLIAMS AVENUE MAGNOLIA NJ 08049	<u>H</u>	80, L	25+82	3
141	CM-MG-015	N	Camden	Magnolia	6.03	2	602 WILLIAMS AVE	LEWALLEN WILHELMINA 602 WILLIAMS AVENUE MAGNOLIA NJ 08049	<u>H</u>	79, L	26+63	3
142	CM-MG-020	N	Camden	Magnolia	6.06	27	512 WILLIAMS AVE	GAMBLE JAMES & CAROL J 512 WILLIAMS AVE MAGNOLIA, NJ 08049	<u>H</u> , S	84, L	31+40	3
143	CM-MG-021	N	Camden	Magnolia	6.06	26	510 WILLIAMS AVE	HARRIE WAYNE 510 WILLIAMS AVENUE MAGNOLIA NJ 08049	<u>H</u> , S	81, L	31+96	3

1) Tract No. format is as follows: First two letters represent County (CM=Camden), Second two letters represent the Municipality, (LS=Lawnside, MG=Magnolia, SD=Somerdale, HN=Hi-Nella, SF=Stratford, LP=Laurel Springs, LD=Lindenwold, PH=Pine Hill, GS=Gloucester) The following three numbers were assigned to tracts as they fall along the route from 0+00 to end.
2) Type of Structures are abbreviated as follows: H=House, C=Commercial Building, S=Shed or other uninhabited structure, M=Municipal building, PA=Public assembly building (school, church, etc.). In addition, an asterisk (*) after the leading designation indicates that the structure type was not labeled but assumed based on building size.
3) Stationing is measured from the centerline of building or closest building corner.
4) The properties are first grouped as either Residential or Commercial properties. Each of these categories are then grouped by the proximity of buildings to the pipeline (0 to 25 feet, 26 to 50 feet, 51 to 75 feet, 76 to 100 feet). The main occupied structure is identified in bold and underlined.

South Jersey Gas Company
Proposed 16" Natural Gas Pipeline for System Reinforcement
Camden County

12/21/16

Count	Tract No. ¹	Prop. 16" P/L w/in SJG Easement (Y/N)	County	Municipality	Block	Lot	Property Address	Owner Name and Mailing Address	Type of Structure ²	Distance to Structure (ft.)	Station ³	Sheet Number in Drawing Set
144	CM-MG-022	N	Camden	Magnolia	6.06	25	508 WILLIAMS AVE	RANDAZZO, FRANK & BLOAT, ELIZABETH 247 JULIAN POND LN KERNERSVILLE NC 27284	<u>H</u> , S	78, L	32+65	3
145	CM-MG-023	N	Camden	Magnolia	6.06	24	506 WILLIAMS AVE	SOTO ANTHONY 506 WILLIAMS AVENUE MAGNOLIA NJ 08049	<u>H</u> , S	77, L	33+11	3
146	CM-MG-025	N	Camden	Magnolia	6.06	22	502 WILLIAMS AVE	BENDER, ERIC M. & MILDRED A 502 WILLIAMS AVE MAGNOLIA, N J 080491237	<u>H</u>	78, L	34+03	3
147	CM-MG-034	N	Camden	Magnolia	2.10	12	220 W JACKSON AVE	KENNEDY, WILLIAM J 220 W JACKSON AVE MAGNOLIA, NJ 08049	<u>H</u>	77, L	41+88	4
148	CM-MG-047	N	Camden	Magnolia	1.12	5	110 W ADAMS AVE	FURLONG, JOHN M & DOROTHY I 110 W ADAMS AVE MAGNOLIA, N J 08049	<u>H</u> , S	79, L	57+40	5
149	CM-MG-050.1	N	Camden	Magnolia	1.13	2	104 W WASHINGTON AVE	BICKING LISA 104 W WASHINGTON AVE MAGNOLIA NJ 08049	<u>H</u>	85, L	60+96	5
150	CM-MG-052	N	Camden	Magnolia	1.13	6	412 S WARWICK RD	GALDO ELAINA MARIE & KRISTINA MARIE 412 S WARWICK ROAD MAGNOLIA NJ 08049	<u>H</u> , S	91, L	62+62	6
151	CM-MG-051	N	Camden	Magnolia	1.15	9	200 WEST WASHINGTON	RAAB FAMILY PARTNERSHIP PO BOX 187 WESTVILLE, NJ 08093	<u>H</u> (apartment complex) (1 bldg)	91, R	61+54	6
152	CM-MG-057	N	Camden	Magnolia	3.11	3	106 JEFFERSON AVE	BEYER THOMAS J & THEM Y 106 JEFFERSON AVE MAGNOLIA, N J 08049	<u>H</u>	89, L	68+08	6
153	CM-SD-071	N	Camden	Somerdale	129.02	2.02	599-B ARLMAY AVE	EDELMAN MERLE 599-B ARLMAY AVENUE SOMERDALE NJ 08083	<u>H</u>	91, R	81+10	7
154	CM-SD-073	N	Camden	Somerdale	128.04	3	402 FAIRVIEW AVE	CREAM, DENNIS E JR 402 FAIRVIEW AVE SOMERDALE NJ 08083	<u>H</u> , S(garage)	84, L	85+21	7
155	CM-SD-074	N	Camden	Somerdale	128.05	2	403 FAIRVIEW AVE	JOHNSON GEORGIANNA 403 FAIRVIEW AVE SOMERDALE, N J 08083	<u>H</u>	87, L	86+14	8
156	CM-SD-079	N	Camden	Somerdale	128.05	9	205 AVA AVE	REIDBEY, FAITH 205 AVA AVE. SOMERDALE, NJ 08083	<u>H</u>	98, L	91+89	8
157	CM-SD-080	N	Camden	Somerdale	128.05	10	203 AVA AVE	KIRINCICH MARK 203 AVA AVENUE SOMERDALE NJ 08083	<u>H</u> , S	92, L	92+34	8
158	CM-SD-084	N	Camden	Somerdale	128.05	15	400 ESSEX RD	FEDERAL NATIONAL MORTGAGE ASSOCIATI 3900 WISCONSIN AVE NW WASHINGTON DC 20016	<u>H</u> , S	89, L	96+85	8
159	CM-SD-085	N	Camden	Somerdale	128.07	1	401 ESSEX RD	COLEY JAMES C 401 ESSEX RD SOMERDALE NJ 08083	<u>H</u> , S	89, L	97+81	9

1) Tract No. format is as follows: First two letters represent County (CM=Camden), Second two letters represent the Municipality, (LS=Lawnsdale, MG=Magnolia, SD=Somerdale, HN=Hi-Nella, SF=Stratford, LP=Laurel Springs, LD=Lindenwood, PH=Pine Hill, GS=Gloucester) The following three numbers were assigned to tracts as they fall along the route from 0+00 to end.
2) Type of Structures are abbreviated as follows: H=House, C=Commercial Building, S=Shed or other uninhabited structure, M=Municipal building, PA=Public assembly building (school, church, etc.). In addition, an asterisk (*) after the leading designation indicates that the structure type was not labeled but assumed based on building size.
3) Stationing is measured from the centerline of building or closest building corner.
4) The properties are first grouped as either Residential or Commercial properties. Each of these categories are then grouped by the proximity of buildings to the pipeline (0 to 25 feet, 26 to 50 feet, 51 to 75 feet, 76 to 100 feet). The main occupied structure is identified in bold and underlined.

South Jersey Gas Company
Proposed 16" Natural Gas Pipeline for System Reinforcement
Camden County

12/21/16

Count	Tract No. ¹	Prop. 16" P/L w/in SJG Easement (Y/N)	County	Municipality	Block	Lot	Property Address	Owner Name and Mailing Address	Type of Structure ²	Distance to Structure (ft.)	Station ³	Sheet Number in Drawing Set
160	CM-SD-090	N	Camden	Somerdale	129.02	5	500 W SOMERDALE RD	AMENDOLIA JASON J & MCGUINESS EVA E 500 W SOMERDALE RD SOMERDALE NJ 08083	<u>H</u> , S	95, R	102+18.9	
161	CM-SD-089.1	N	Camden	Somerdale	128.07	11	404 W SOMERDALE RD	BUTLER, PANDORA 404 W SOMERDALE RD SOMERDALE, N J 08083	<u>H</u>	82, L	103+29.9	
162	CM-HN-094	N	Camden	Hi-Nella	2	13	E ATLANTIC	THE VILLAGE AT HI-NELLA LLC 131 PROSPECT STREET SOUTH ORANGE NJ 07079	<u>H</u> (apartment complex) (4 bldgs)	78, L 78, L 78, L 78, L	109+80 110+92 113+14 114+24	10
163	CM-HN-095	N	Camden	Hi-Nella	10	1	E ATLANTIC	THE VILLAGE AT HI-NELLA LLC 131 PROSPECT STREET SOUTH ORANGE NJ 07079	<u>H</u> (apartment complex) (5 bldgs)	78, L 78, L 78, L 77, L 79, L	115+83 117+24 118+69 119+47 120+58	10
164	CM-HN-096	N	Camden	Hi-Nella	11	1	E ATLANTIC	THE VILLAGE AT HI-NELLA LLC 131 PROSPECT STREET SOUTH ORANGE NJ 07079	<u>H</u> (apartment complex) (4 bldgs)	80, L 80, L 77, L 80, L	121+75 122+87 125+65 126+77	11
165	CM-SF-105	N	Camden	Stratford	20	8	325 CORNELL AVE	QUIGLEY EDWARD J JR & JENNINGS CYNT 325 CORNELL AVENUE STRATFORD NJ 08084	<u>H</u>	98, L	142+73	12
166	CM-SF-106	N	Camden	Stratford	25	1	326 CORNELL AVE	KAO TED S & EVA 326 CORNELL AVE STRATFORD NJ 08084	<u>H</u>	92, L	143+90	12
167	CM-SF-110	N	Camden	Stratford	25	13	401 N ATLANTIC AVE E	PILLING, RALPH & TERESA 401 N ATLANTIC AVE E STRATFORD, NJ 08084	<u>H</u> , S	78, L	145+97	12
168	CM-SF-119	N	Camden	Stratford	32	1.01	6 HARVARD AVE	HULME ROBERT & ROSE MARIE 6 HARVARD AVE STRATFORD NJ 08084	<u>H</u>	91, L	154+54	13
169	CM-SF-122	N	Camden	Stratford	33	15	13 N ATLANTIC AVE E	DUDLEY, JOHN D. 13 N ATLANTIC AVE E STRATFORD NJ 08084	<u>H</u> , S(garage), S	98, L	157+99	13
170	CM-SF-125	N	Camden	Stratford	33	12	7 N ATLANTIC AVE E	ENSIGN, DEVIN & FEENEY, DAWN M 7 N ATLANTIC AVE E STRATFORD, N J 08084	<u>H</u> , S	98, L	159+77	14
171	CM-SF-126	N	Camden	Stratford	33	11	5 N ATLANTIC AVE E	TUTY LLC P O BOX 782 MARLTON NJ 08053	<u>H</u> , S	98, L	159+77	14
172	CM-SF-127	N	Camden	Stratford	33	10	3 N ATLANTIC AVE E	PEREZ, STEVEN MICHAEL 3 N ATLANTIC AVE STRATFORD NJ 08084	<u>H</u> , S	91, L	160+03	14
173	CM-SF-128	N	Camden	Stratford	33	9	1 N ATLANTIC AVE E	FEDERAL NATIONAL MORTGAGE ASSOC 14221 DALLAS PRKWY #1000 DALLAS TX 75254	<u>H</u> , S(garage)	98, L	160+66	14
174	CM-SF-129	N	Camden	Stratford	34	12	6 UNION AVE	BRENNAN, MARIE E 6 UNION AVE STRATFORD, N J 08084	<u>H</u>	93, L	162+05	14

1) Tract No. format is as follows: First two letters represent County (CM=Camden), Second two letters represent the Municipality, (LS=Lawnside, MG=Magnolia, SD=Somerdale, HN=Hi-Nella, SF=Stratford, LP=Laurel Springs, LD=Lindenwold, PH=Pine Hill, GS=Gloucester) The following three numbers were assigned to tracts as they fall along the route from 0+00 to end.
2) Type of Structures are abbreviated as follows: H=House, C=Commercial Building, S=Shed or other uninhabited structure, M=Municipal building, PA=Public assembly building (school, church, etc.). In addition, an asterisk (*) after the leading designation indicates that the structure type was not labeled but assumed based on building size.
3) Stationing is measured from the centerline of building or closest building corner.
4) The properties are first grouped as either Residential or Commercial properties. Each of these categories are then grouped by the proximity of buildings to the pipeline (0 to 25 feet, 26 to 50 feet, 51 to 75 feet, 76 to 100 feet). The main occupied structure is identified in bold and underlined.

South Jersey Gas Company
Proposed 16" Natural Gas Pipeline for System Reinforcement
Camden County

12/21/16

Count	Tract No. ¹	Prop. 16" P/L w/in SJG Easement (Y/N)	County	Municipality	Block	Lot	Property Address	Owner Name and Mailing Address	Type of Structure ²	Distance to Structure (ft.)	Station ³	Sheet Number in Drawing Set
175	CM-SF-130	N	Camden	Stratford	72	16	2 W UNION AVE	HOULIARAS CHRISTOS & CRYSTAL 2 W UNION AVE STRATFORD NJ 08084	<u>H</u>	85, R	162+37	14
176	CM-SF-131	N	Camden	Stratford	34	10	5 S ATLANTIC AVE E	CORDOVA SAUL 5 S ATLANTIC AVENUE STRATFORD NJ 08084	<u>H*</u> , S	78, L	162+90	14
177	CM-SF-149	N	Camden	Stratford	69	7	6 W LAUREL RD	BALISKI, KAREN 6 W LAUREL RD STRATFORD NJ 08084	<u>H</u> , S	76, L	176+41	15
178	CM-SF-161	N	Camden	Stratford	69	4	16 W LAUREL RD	MICHELFEIDER DIANE PATTON- & WILCOX 64 ORME COURT ST PAUL MN 55116	<u>H</u>	77, L	180+03	15
179	CM-SF-166	N	Camden	Stratford	71	21	1 WARWICK RD	NEWCOMB, JOSEPH P & HELEN T 1 WARWICK RD STRATFORD, N J 08084	<u>H</u>	99, R	182+72	15
180	CM-SF-167	N	Camden	Stratford	69	1	24 W LAUREL RD	DEOLIVERIA, ROSA 24 W LAUREL RD STRATFORD, NJ 08084	<u>H</u> , S(garage)	81, L	183+29	15
181	CM-SF-169	N	Camden	Stratford	86	65	404 W LAUREL RD	SCHELLHAS, CECELIA 404 W LAUREL RD STRATFORD, NJ 08084	<u>H</u>	80, R	187+66	16
182	CM-LP-186	N	Camden	Laurel Springs	55	1.01	611 LAUREL RD	SMITH CORA BARBARA 611 LAUREL RD LAUREL SPRINGS, N J 08021	<u>H</u> , S(garage)	97, L	196+67	17
183	CM-LP-187	N	Camden	Laurel Springs	55	1.04	619 LAUREL RD	SIMMERS RICHARD C & NANCY B 64 HARROWGATE ROAD CHERRY HILL NJ 08003	<u>H</u>	77, L	197+56	17
184	CM-LP-189	N	Camden	Laurel Springs	59	2	700 SYCAMORE COURT	DEVEREAUX WILLIAM J & CHARLOTTE D 700 SYCAMORE COURT LAUREL SPRINGS NJ 08021	<u>H</u>	98, L	199+26	17
185	CM-LP-190	N	Camden	Laurel Springs	59	3	702 SYCAMORE COURT	MURPHY, MICHAEL A 702 SYCAMORE COURT LAUREL SPRINGS NJ 08021	<u>H</u>	88, L	200+05	17
186	CM-LP-191	N	Camden	Laurel Springs	59	4	704 SYCAMORE COURT	REVAK JOSEPH & CAROL 704 SYCAMORE COURT LAUREL SPRINGS NJ 08021	<u>H</u> , S	80, L	200+88	17
187	CM-LD-214	N	Camden	Lindenwold	228	13	665 EIGHTH AVE	FLYNN, KEVIN P & JANET 665 8TH AVENUE LINDENWOLD NJ 08021	<u>H</u>	86, L	222+83	19
188	CM-LD-217	N	Camden	Lindenwold	238	1.04	1202 LAUREL RD	PIERSON ETHEL GEORGE & IMPERATORE 1202 LAUREL ROAD LINDENWOLD, NJ 08021	<u>H</u> , S, S	98, R	224+62	19
189	CM-LD-216	N	Camden	Lindenwold	227	12	1211 LAUREL RD	KIMMEL, JANE FRANCES 1211 LAUREL RD LINDENWOLD NJ 08021	<u>H</u>	78, L	225+25	19
190	CM-LD-228	N	Camden	Lindenwold	240	4.05A	1712 TIMBER CREEK	WILSON, DAVID G 1712 TIMBER CREEK LINDENWOLD, NJ 08021	<u>H</u> (townhome)	96, L	242+59	20

1) Tract No. format is as follows: First two letters represent County (CM=Camden), Second two letters represent the Municipality, (LS=Lawnside, MG=Magnolia, SD=Somerdale, HN=Hi-Nella, SF=Stratford, LP=Laurel Springs, LD=Lindenwold, PH=Pine Hill, GS=Gloucester) The following three numbers were assigned to tracts as they fall along the route from 0+00 to end.
2) Type of Structures are abbreviated as follows: H=House, C=Commercial Building, S=Shed or other uninhabited structure, M=Municipal building, PA=Public assembly building (school, church, etc.). In addition, an asterisk (*) after the leading designation indicates that the structure type was not labeled but assumed based on building size.
3) Stationing is measured from the centerline of building or closest building corner.
4) The properties are first grouped as either Residential or Commercial properties. Each of these categories are then grouped by the proximity of buildings to the pipeline (0 to 25 feet, 26 to 50 feet, 51 to 75 feet, 76 to 100 feet). The main occupied structure is identified in bold and underlined.

South Jersey Gas Company
Proposed 16" Natural Gas Pipeline for System Reinforcement
Camden County

12/21/16

Count	Tract No. ¹	Prop. 16" P/L w/in SJG Easement (Y/N)	County	Municipality	Block	Lot	Property Address	Owner Name and Mailing Address	Type of Structure ²	Distance to Structure (ft.)	Station ³	Sheet Number in Drawing Set
191	CM-LD-229	N	Camden	Lindenwold	240	4.05B	1711 TIMBER CREEK	ARROLIGA, MATEO S 529 MARKET ST, LOFT 4D SAN DIEGO CA 92101	<u>H</u> (townhome)	92, L	242+84	20
192	CM-LD-234	N	Camden	Lindenwold	240	4.05G	106 TIMBER CREEK	BROWN, CHRISTINE M. 106 TIMBER CREEK LINDENWOLD NJ 08021	<u>H</u> (townhome)	78, L	246+97	21
193	CM-LD-236	N	Camden	Lindenwold	240	4.05I	104 TIMBER CREEK	HARLEY, CHANTEL & DANIELLA 104 TIMBER CREEK LINDENWOLD NJ 08021	<u>H</u> (townhome)	78, L	247+25	21
194	CM-LD-238	N	Camden	Lindenwold	240	4.05K	102 TIMBER CREEK	PARKER, VERONICA 7 STONEBROOK COURT BEAUMONT, TX 77706	<u>H</u> (townhome)	77, L	247+55	21
195	CM-LD-240	N	Camden	Lindenwold	240	4.05M	210 TIMBER CREEK	SHAH, AJAYKUMAR NAGINDAS 209 TIMBER CREEK LINDENWOLD NJ 08021	<u>H</u> (townhome)	76, L	248+18	21
196	CM-LD-242	N	Camden	Lindenwold	240	4.05O	208 TIMBER CREEK	THOMAS, JANINE R. 208 TIMBER CREEK LINDENWOLD NJ 08021	<u>H</u> (townhome)	75, L	248+47	21
197	CM-LD-244	N	Camden	Lindenwold	240	4.05Q	206 TIMBER CREEK	CAMPBELL, FRANCIS III 206 TIMBER CREEK RD LINDENWOLD, NJ 08021	<u>H</u> (townhome)	75, L	248+75	21
198	CM-LD-246	N	Camden	Lindenwold	240	4.05S	204 TIMBER CREEK	SHAH, ANJANA PO BOX 90430 HOUSTON, TX 77290	<u>H</u> (townhome)	75, L	249+03	21
199	CM-LD-248	N	Camden	Lindenwold	240	4.05U	202 TIMBER CREEK	SCHWARZ, KENNETH JR 202 TIMBER CREEK LINDENWOLD NJ 08021	<u>H</u> (townhome)	75, L	249+31	21
200	CM-LD-256	N	Camden	Lindenwold	239	1.01	1906 LAUREL RD	BANK OF AMERICA, NA 7105 CORPORATE DR PLANO, TX 75024	<u>H</u>	99, R	251+92	21
201	CM-LD-257	N	Camden	Lindenwold	239	2	1918 LAUREL RD	CAVALLO, KIMBERLEY R 63 OLYMPIA LANE SICKLERVILLE NJ 08081	<u>H</u>	96, R	253+09	21
202	CM-LD-258	N	Camden	Lindenwold	239	2.01	1900 LAUREL RD	PINE RIDGE REALTY ASSOC. L.L.C. 335 MAIN ST HACKENSACK NJ 07601	<u>H</u> (apartment complex) (1 bldg)	82, R	254+80	21
203	CM-LD-259	N	Camden	Lindenwold	239	1.04	1990 LAUREL RD	HEATHERS REALTY LLC C/O SEB REALTY 7 JOHNSON DRIVE RARITAN, NJ 08869	<u>H</u> (apartment complex) (1 bldg)	84, R	256+36	22

1) Tract No. format is as follows: First two letters represent County (CM=Camden), Second two letters represent the Municipality, (LS=Lawnside, MG=Magnolia, SD=Somerdale, HN=Hi-Nella, SF=Stratford, LP=Laurel Springs, LD=Lindenwold, PH=Pine Hill, GS=Gloucester) The following three numbers were assigned to tracts as they fall along the route from 0+00 to end.
2) Type of Structures are abbreviated as follows: H=House, C=Commercial Building, S=Shed or other uninhabited structure, M=Municipal building, PA=Public assembly building (school, church, etc.). In addition, an asterisk (*) after the leading designation indicates that the structure type was not labeled but assumed based on building size.
3) Stationing is measured from the centerline of building or closest building corner.
4) The properties are first grouped as either Residential or Commercial properties. Each of these categories are then grouped by the proximity of buildings to the pipeline (0 to 25 feet, 26 to 50 feet, 51 to 75 feet, 76 to 100 feet). The main occupied structure is identified in bold and underlined.

South Jersey Gas Company
Proposed 16" Natural Gas Pipeline for System Reinforcement
Camden County

12/21/16

Count	Tract No. ¹	Prop. 16" P/L w/in SJG Easement (Y/N)	County	Municipality	Block	Lot	Property Address	Owner Name and Mailing Address	Type of Structure ²	Distance to Structure (ft.)	Station ³	Sheet Number in Drawing Set
COMMERCIAL - Distance to Structure: 0 to 25 FT												
COMMERCIAL - Distance to Structure: 26 to 50 FT												
204	CM-LS-002	N	Camden	Lawnside	1301	14	71 E ATLANTIC AVE	HICKORY INVESTMENTS, LLC 7 ATLANTIC AVENUE LAWNSIDE, NJ 08045	C	33, L	1+67	1
205	CM-LS-005	N	Camden	Lawnside	1303	4	OAK AVE	THE FOUR B'S 1515 BURNT MILL ROAD CHERRY HILL, NJ 08003	C	40, L	8+83	1
206	CM-LD-201	N	Camden	Lindenwold	238.01	3 & 4	710 LAUREL RD	MC CLOSKEY DAVID J & DOLORES L 710 LAUREL RD LINDENWOLD NJ 08021	C S(garage), S	40, R	211+60	18
207	CM-LD-206	N	Camden	Lindenwold	238.05	4	902 LAUREL RD	CATRAMBONE, FRANK L & DONNA 902 W LAUREL RD LINDENWOLD NJ 08021	C	45, R	216+08	18
208	CM-LD-226	N	Camden	Lindenwold	240	5	630 CHEWS LANDING RD	SCHURR MANAGEMENT LLC PO BOX 1159 DEERFIELD, IL 60015	C	49, L	234+00	20
COMMERCIAL - Distance to Structure: 51 to 75 FT												
209	CM-MG-006	N	Camden	Magnolia	6.03	41	220 DAVIS RD	BTP ENTERPRISES 220 DAVIS ROAD MAGNOLIA, NJ 08049	C	51, L	18+43	2
210	CM-MG-040	N	Camden	Magnolia	2.14	2	ATLANTIC AVE	CONSOLIDATED RAIL CORP P O BOX 8499 PHILA PA. 19101	C	74, R	45+30	4
211	CM-MG-039	N	Camden	Magnolia	2.13	13 & 14	103 NE ATLANTIC AVE	PATEL, INDRAVADAM & MINESH 52 OLYMPIA LANE SICKLERVILLE NJ 08081	C	66, L	48+36	4
212	CM-MG-041	N	Camden	Magnolia	1.04	14 & 15	101 SE ATLANTIC AVE	ROMANO ANTONIETTA 110 EVERGREEN RD STRATFORD NJ 08084	C	66, L	50+29	5
213	CM-HN-098	N	Camden	Hi-Nella	15	3	E ATLANTIC	SRA REALTY HOLDINGS LLC 401 MINNETONKA RD HI-NELLA, NJ 08083	C	66, L	135+00	12
214	CM-LP-175	N	Camden	Laurel Springs	54	3.01, 3.02, & 5	525 LAUREL RD	VICARIO MICHELLE 525 LAUREL RD LAUREL SPRINGS NJ 08021	C	54, L	192+26	16
215	CM-LD-224	N	Camden	Lindenwold	238	1	1322 LAUREL RD	COMMANDO LAUREL LLC 970 W BROADWAY JACKSON WY 83001	C	64, R	227+73	19
216	CM-LD-223	N	Camden	Lindenwold	226	4	645 TENTH AVE	HCH INVESTMENTS A GEN PARTNERSHIP PO BOX 740 STRATFORD NJ 08084	C	72, L	227+95	19
COMMERCIAL - Distance to Structure: 76 to 100 FT												
217	CM-SD-059	N	Camden	Somerdale	130.01	2.02	428 N WARWICK RD	DAMYANTI INC 428 N WARWICK RD SOMERDALE, NJ 08083	C	98, R	70+37	6

1) Tract No. format is as follows: First two letters represent County (CM=Camden), Second two letters represent the Municipality, (LS=Lawnside, MG=Magnolia, SD=Somerdale, HN=Hi-Nella, SF=Stratford, LP=Laurel Springs, LD=Lindenwold, PH=Pine Hill, GS=Gloucester) The following three numbers were assigned to tracts as they fall along the route from 0+00 to end.
2) Type of Structures are abbreviated as follows: H=House, C=Commercial Building, S=Shed or other uninhabited structure, M=Municipal building, PA=Public assembly building (school, church, etc.). In addition, an asterisk (*) after the leading designation indicates that the structure type was not labeled but assumed based on building size.
3) Stationing is measured from the centerline of building or closest building corner.
4) The properties are first grouped as either Residential or Commercial properties. Each of these categories are then grouped by the proximity of buildings to the pipeline (0 to 25 feet, 26 to 50 feet, 51 to 75 feet, 76 to 100 feet). The main occupied structure is identified in bold and underlined.

South Jersey Gas Company
Proposed 16" Natural Gas Pipeline for System Reinforcement
Camden County

12/21/16

Count	Tract No. ¹	Prop. 16" P/L w/in SJG Easement (Y/N)	County	Municipality	Block	Lot	Property Address	Owner Name and Mailing Address	Type of Structure ²	Distance to Structure (ft.)	Station ³	Sheet Number in Drawing Set
218	CM-HN-091	N	Camden	Hi-Nella	2	1	9 MINNETONKA RD	SANDOVAL GILBERT & JOYCE L. 4 BUTTONWOOD COURT STRATFORD, N.J. 08084	<u>C</u>	79, L	105+98	9
219	CM-LD-197	N	Camden	Lindenwold	237	4	615 LAUREL RD	WALT AND ANTHONY REAL ESTATE LLC 615 LAUREL ROAD LINDENWOLD NJ 08021	<u>C</u>	76, L	208+61	18
220	CM-LD-258.1	N	Camden	Lindenwold	240	1	801-817 BLACKWOOD RD	LINDENWOLD CENTER LLC 505 OLD YORK RD STE 110 JENKINTOWN, PA 19046	<u>C</u>	94, L	257+41	21/22
221	CM-LD-260	N	Camden	Lindenwold	240	1.02	825 BLACKWOOD RD	LEE KENNY & JANG M. 825 BLACKWOOD CLEMENTON RD LINDENWOLD NJ 08021	<u>C</u>	97, L	261+38	22
222	CM-LD-261	N	Camden	Lindenwold	240	1.01	829 BLACKWOOD RD	TOSCO MKTG C/O LEE MAIMON 1930 E MARLTON PK STE A8 CHERRY HILL, NY 08003	<u>C</u>	78, L	262+49	22
223	CM-PH-262	N	Camden	Pine Hill	1	1.01	1140 BLACKWOOD- CLEMENTON RD	KFC US PROPERTIES INC 18900 DALLAS PKWY,STE 125 DALLAS, TX 75287	<u>C</u>	83, L	267+16	22

1) Tract No. format is as follows: First two letters represent County (CM=Camden), Second two letters represent the Municipality, (LS=Lawnside, MG=Magnolia, SD=Somerdale, HN=Hi-Nella, SF=Stratford, LP=Laurel Springs, LD=Lindenwold, PH=Pine Hill, GS=Gloucester) The following three numbers were assigned to tracts as they fall along the route from 0+00 to end.

2) Type of Structures are abbreviated as follows: H=House, C=Commercial Building, S=Shed or other uninhabited structure, M=Municipal building, PA=Public assembly building (school, church, etc.). In addition, an asterisk (*) after the leading designation indicates that the structure type was not labeled but assumed based on building size.

3) Stationing is measured from the centerline of building or closest building corner.

4) The properties are first grouped as either Residential or Commercial properties. Each of these categories are then grouped by the proximity of buildings to the pipeline (0 to 25 feet, 26 to 50 feet, 51 to 75 feet, 76 to 100 feet). The main occupied structure is identified in bold and underlined.

South Jersey Gas Company
Proposed 16" Natural Gas Pipeline for System Reinforcement
Camden County

12/21/16

Count	Tract No. ¹	Prop. 16" P/L w/in SJG Easement (Y/N)	County	Municipality	Block	Lot	Property Address	Owner Name and Mailing Address	Type of Structure ²	Distance to Structure (ft.)	Station ³	Sheet Number in Drawing Set
PUBLIC ASSEMBLY - Distance to Structure: 0 to 25 FT												
PUBLIC ASSEMBLY - Distance to Structure: 26 to 50 FT												
PUBLIC ASSEMBLY - Distance to Structure: 51 to 75 FT												
224	CM-SF-147	N	Camden	Stratford	69	9	2 W LAUREL ROAD	WORD FELLOWSHIP CHURCH 10 W LAUREL ROAD STRATFORD NJ 08084	<u>PA</u>	63, L	174+59	15
225	CM-SF-159	N	Camden	Stratford	69	6	10 W LAUREL RD	WORD FELLOWSHIP INC 312 S. ATLANTIC AVE STRATFORD, N J 08084	<u>PA*</u>	55, L	178+33	15
PUBLIC ASSEMBLY - Distance to Structure: 76 to 100 FT												
226	CM-SF-193	N	Camden	Stratford	87.01	4.01	710 W LAUREL ROAD	STRATFORD CLASSICAL CHRISTIAN ACAD 41 WARWICK RD STRATFORD NJ 08084	<u>PA</u>	91, R	201+44	17
227	CM-LD-209	N	Camden	Lindenwold	238.06	3	1000 LAUREL RD	BIBLE BAPTIST CHURCH OF CHRIST INC 1000 LAUREL RD LINDENWOLD, NJ 08021	<u>PA</u>	82, R	217+66	18

1) Tract No. format is as follows: First two letters represent County (CM=Camden), Second two letters represent the Municipality, (LS=Lawnside, MG=Magnolia, SD=Somerdale, HN=Hi-Nella, SF=Stratford, LP=Laurel Springs, LD=Lindenwold, PH=Pine Hill, GS=Gloucester) The following three numbers were assigned to tracts as they fall along the route from 0+00 to end.

2) Type of Structures are abbreviated as follows: H=House, C=Commercial Building, S=Shed or other uninhabited structure, M=Municipal building, PA=Public assembly building (school, church, etc.). In addition, an asterisk (*) after the leading designation indicates that the structure type was not labeled but assumed based on building size.

3) Stationing is measured from the centerline of building or closest building corner.

4) The properties are first grouped as either Residential or Commercial properties. Each of these categories are then grouped by the proximity of buildings to the pipeline (0 to 25 feet, 26 to 50 feet, 51 to 75 feet, 76 to 100 feet). The main occupied structure is identified in bold and underlined.

South Jersey Gas Company
Proposed 16" Natural Gas Pipeline for System Reinforcement
Camden County

12/21/16

Count	Tract No. ¹	Prop. 16" P/L w/in SJG Easement (Y/N)	County	Municipality	Block	Lot	Property Address	Owner Name and Mailing Address	Type of Structure ²	Distance to Structure (ft.)	Station ³	Sheet Number in Drawing Set
MUNICIPAL BUILDING - Distance to Structure: 0 to 25 FT												
MUNICIPAL BUILDING - Distance to Structure: 26 to 50 FT												
228	CM-SD-072	N	Camden	Somerdale	16	4	400 ATLANTIC AVE	BORO OF SOMERDALE 105 KENNEDY BLVD SOMERDALE, N J 08083	<u>M</u>	46, L	81+95	7
MUNICIPAL BUILDING - Distance to Structure: 51 to 75 FT												
229	CM-LD-227.1	N	Camden	Lindenwold	239	3.02	1610 LAUREL RD	LMUA-PUMP STATION #2 2115 EGG HARBOR RD LINDENWOLD NJ 08021	<u>M</u>	62, R	238+50	20
MUNICIPAL BUILDING - Distance to Structure: 76 to 100 FT												
230	CM-SD-058	N	Camden	Somerdale	130.01	1	434 N WARWICK RD	BOROUGH OF SOMERDALE 105 KENNEDY BLVD. SOMERDALE, NJ 08083	<u>M</u>	86, R	69+05	6

1) Tract No. format is as follows: First two letters represent County (CM=Camden), Second two letters represent the Municipality, (LS=Lawnside, MG=Magnolia, SD=Somerdale, HN=Hi-Nella, SF=Stratford, LP=Laurel Springs, LD=Lindenwold, PH=Pine Hill, GS=Gloucester) The following three numbers were assigned to tracts as they fall along the route from 0+00 to end.

2) Type of Structures are abbreviated as follows: H=House, C=Commercial Building, S=Shed or other uninhabited structure, M=Municipal building, PA=Public assembly building (school, church, etc.). In addition, an asterisk (*) after the leading designation indicates that the structure type was not labeled but assumed based on building size.

3) Stationing is measured from the centerline of building or closest building corner.

4) The properties are first grouped as either Residential or Commercial properties. Each of these categories are then grouped by the proximity of buildings to the pipeline (0 to 25 feet, 26 to 50 feet, 51 to 75 feet, 76 to 100 feet). The main occupied structure is identified in bold and underlined.

Exhibit E

NOTICE OF FILING AND PUBLIC HEARING

NOTICE TO THE RESIDENTS OF THE BOROUGH OF LAWNSIDE, THE BOROUGH OF MAGNOLIA, THE BOROUGH OF SOMERDALE, THE BOROUGH OF HI-NELLA, THE BOROUGH OF STRATFORD, THE BOROUGH OF LAUREL SPRINGS, THE TOWNSHIP OF GLOUCESTER, THE BOROUGH OF LINDWOLD AND THE BOROUGH OF PINE HILL

IN THE MATTER OF THE PETITION OF SOUTH JERSEY GAS COMPANY FOR AUTHORIZATION TO CONSTRUCT AND OPERATE A 16" DISTRIBUTION PIPELINE PURSUANT TO N.J.A.C. 14:7-1.4

DOCKET NO. _____

PLEASE TAKE NOTICE that on February 28, 2017, South Jersey Gas Company ("South Jersey" or the "Company") filed a Petition with the New Jersey Board of Public Utilities (the "Board") requesting that the Board issue an Order authorizing South Jersey to initiate construction of a pipeline refurbishment project necessary to ensure adequate gas delivery pressure on peak design days to serve the Camden and Burlington County portions of South Jersey's gas distribution system. Specifically, the Company is seeking approval to construct a new 16-inch diameter distribution pipeline, parallel to its existing "Lawnside Line" through a five mile portion of Camden County (the "Project").

South Jersey is planning to construct a new 16-inch diameter natural gas pipeline designed, constructed, tested and certified for a maximum allowable operating pressure ("MAOP") of 600 psig. The Project will: (1) ensure adequate natural gas operating pressures to the localized area on even the coldest days; (2) alleviate customer growth constraints in Camden and Burlington Counties; and (3) ensure other parts of South Jersey's gas distribution system can operate as originally designed to satisfy customer demands through South Jersey service territory.

The Project will commence in the Borough of Lawnside and proceed along existing County road rights-of-way through Barrington Township, the Borough of Magnolia, the Borough of Somerdale, the Borough of Hi-Nella, the Borough of Stratford, the Borough of Laurel Springs, the Borough of Lindenwold, the Township of Gloucester, and terminating in the Borough of Pine Hill. Within the County public rights-of-way, the Project will be constructed in the following: CR 727 (East Atlantic Ave), CR 673 (Laurel Road), and CR 534 (Blackwood-Clementon Road). Approximately 0.07 miles of the Project will be located in the Borough of Pine Hill and Gloucester Township rights-of-way on Little Mill Road.

The Company estimates a Project completion date of December 2017.

NO CHANGES IN RATES WILL RESULT FROM THE PETITION.

Notice of this filing has been served on the Clerks of the affected municipalities and the Clerk of Camden County. Copies of the Company's filing are available for inspection at the Company's offices located at One South Jersey Plaza, Folsom, New Jersey 08037, or at the Board of Public Utilities, 44 South Clinton Avenue, 3rd floor, Trenton, New Jersey 08625-0350. The Company's filing may also be found on the South Jersey website at www.southjerseygas.com/for-my-home/current-regulatory-filings.html.

PLEASE TAKE FURTHER NOTICE that Public Hearings have been scheduled at the following date, times, and place on the Company's above-mentioned requests:

**March __, 2017 at 4:30 p.m. and 5:30 p.m.
Voorhees Township, Municipal Court
Voorhees Town Center
Voorhees, New Jersey 08043
(located directly across from Township Library at 203 Laurel Road)**

A representative of the Board will preside at the Public Hearing. The public is invited to attend and interested persons will be permitted to testify and/or make a statement of their views on the proposed increases. In order to encourage full participation in this opportunity for public comment, please submit any requests for needed accommodations, including interpreter, listening devices or mobility assistance, forty-eight (48) hours prior to this hearing. In addition, members of the public may submit written comments concerning the petition to the Board with the heading "IN THE MATTER OF THE PETITION OF SOUTH JERSEY GAS COMPANY FOR AUTHORIZATION TO CONSTRUCT AND OPERATE A 16" DISTRIBUTION PIPELINE PURSUANT TO N.J.A.C. 14:7-1.4, Docket No. _____" regardless of whether you attend the hearing by addressing them to Irene Kim Asbury, Secretary, Board of Public Utilities, 44 S. Clinton Avenue, P.O. Box 350, Trenton, NJ 08625-0350.

SOUTH JERSEY GAS COMPANY

By: David Robins, Jr., President