FILEPATH:G:\My Drive\Link REIT Rooftops - NJ MD MA\NJ-3

BOUNDARY SOURCE:N. GREENBERG 11/20/20

ELEVATION SOURCE:NA

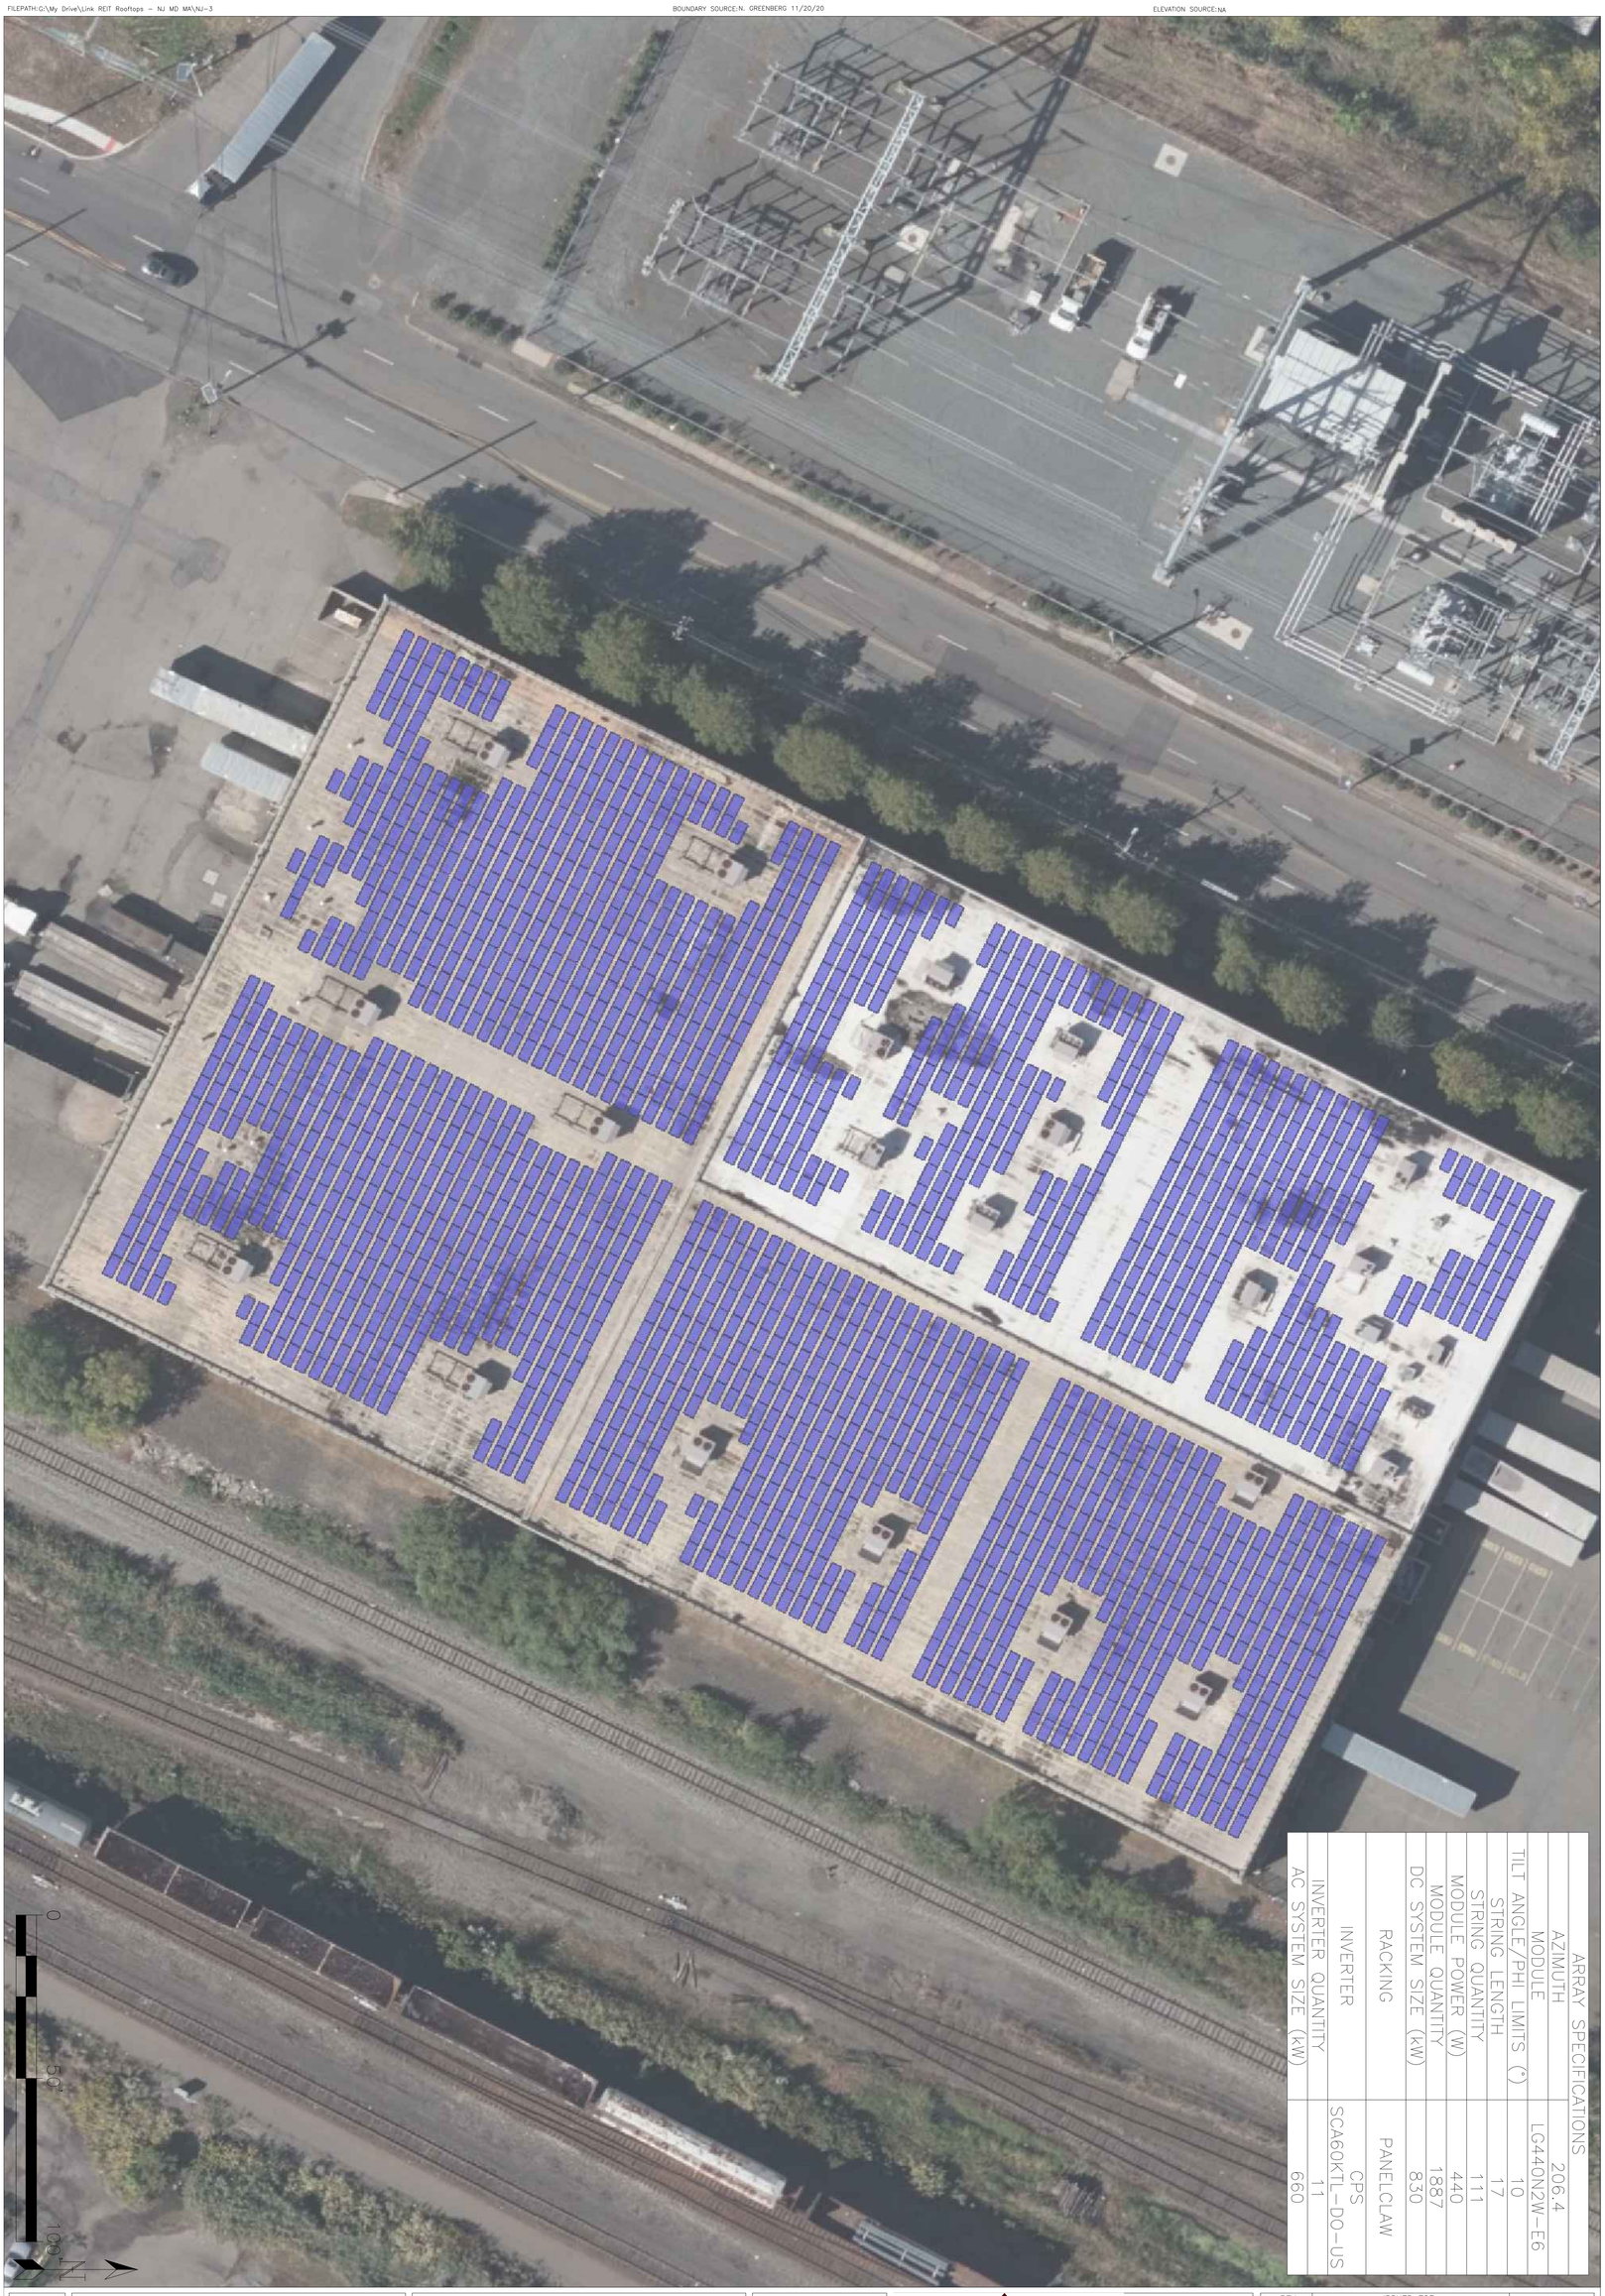

ARRAY SPECIFICATIONS	
AZIMUTH	206.4
MODULE	LG440N2W-E6
TILT ANGLE/PHI LIMITS (°)	10
STRING LENGTH	17
STRING QUANTITY	111
MODULE POWER (W)	440
MODULE QUANTITY	1887
DC SYSTEM SIZE (kW)	830
RACKING	PANELCLAW
INVERTER	CPS SCA60KTL-DO-US
INVERTER QUANTITY	11
AC SYSTEM SIZE (kW)	660

C01 A

SHEET NO. D 3205 DWG NO.

DRAWING TITLE:

CONCEPTUAL LAYOUT

DESIGNED BY: M. KNOBLOCH

SCALE: AS NOTED

PROJECT:

7300 WEST SIDE AVE
NORTH BERGEN, NJ 07047

PE SEAL/CONSULTANT:

PROGRESS
PRINT
NOT FOR
CONSTRUCTION

SUMMIT RIDGE ENERGY

1515 WILSON BLVD
SUITE 300
ARLINGTON, VA 22209
WWW.SRENERGY.COM

REV	ISSUED FOR:	DATE:
A		11/30/2020